


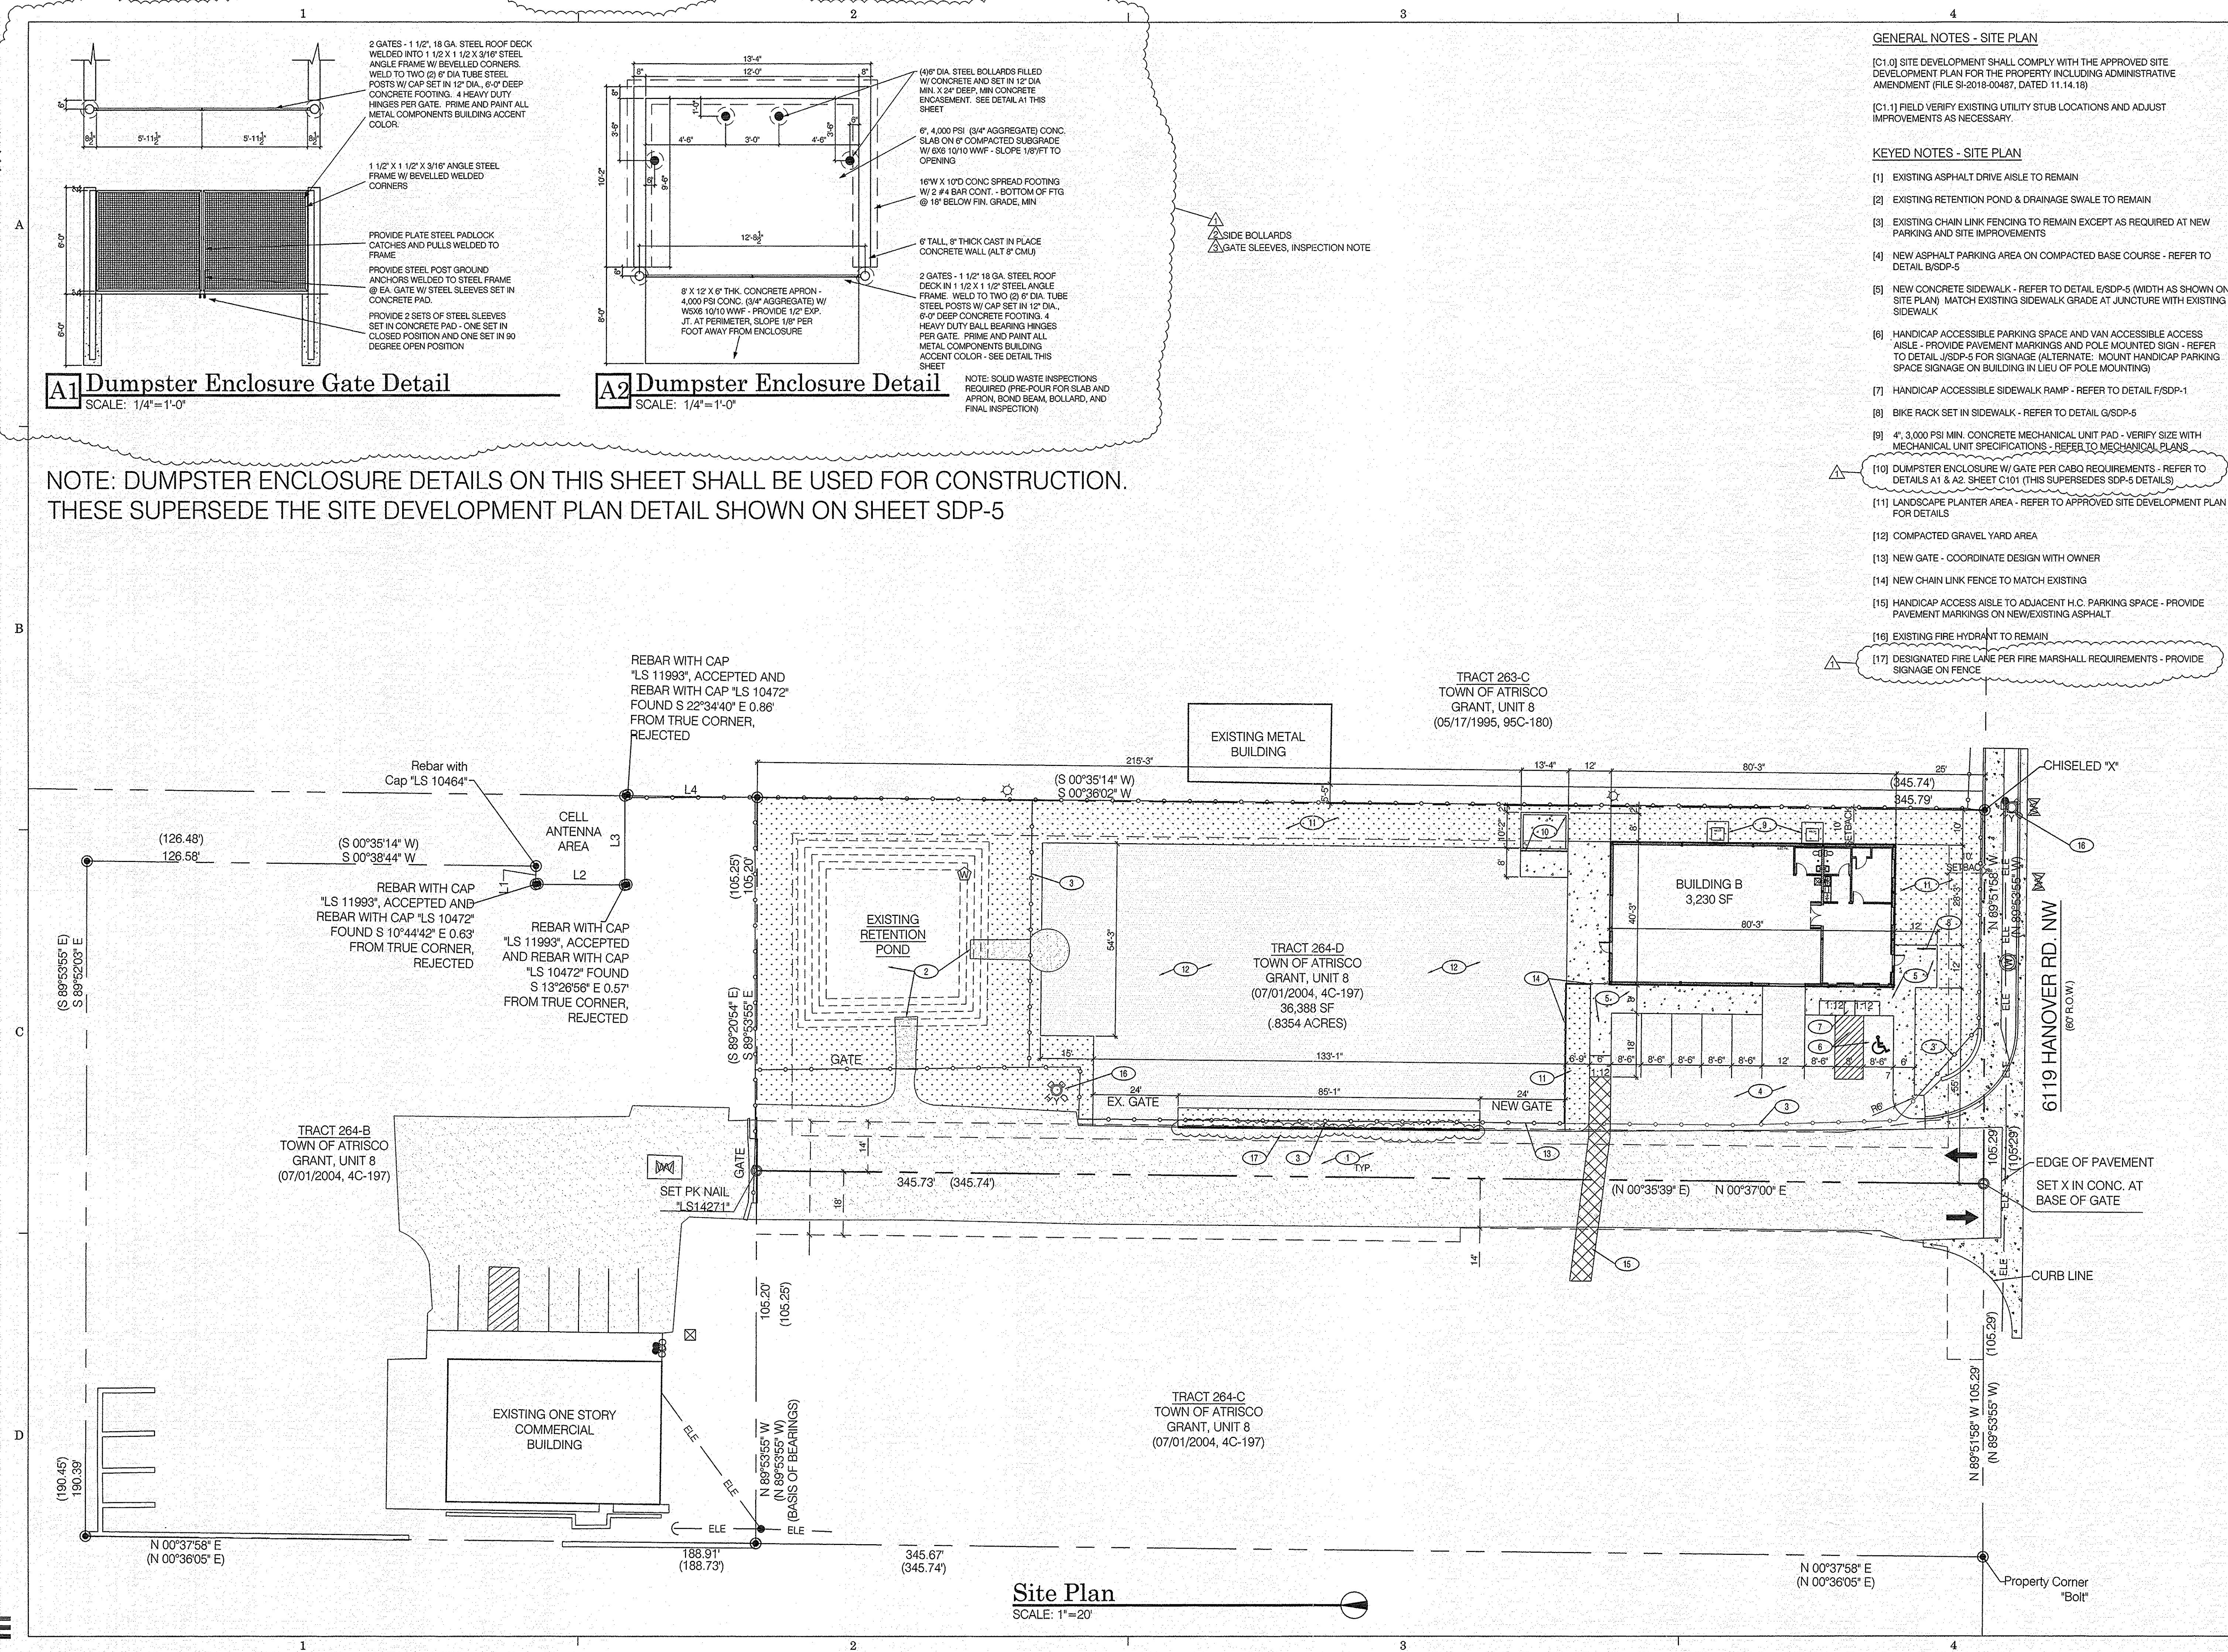

Judson Cervenak Architects
P.O. Box 40509
Albuquerque, NM 87196
Tel 505.983.3400
Fax 505.983.3402
juc@jwcervenak.com

All concepts, designs and plans directly or indirectly developed by this document are hereby copyrighted and are for use only in connection with the project specified in this document. No part of this document, design or plans shall be used by or disclosed to any person, firm or corporation without the prior written permission of Judson Cervenak Architects

Wilson Warehouse
6119 Hanover Rd. NW
Albuquerque, NM 87021
Tract 264-D, Town of Atrisco Grant, Unit 8

Owner Approval: _____
Approval Date: _____
Title: Site Plan
Edition: Permit & Construction
Issue Date: 1.17.19
Revision 1: 2.1.19 - plan review
Revision 2: 3.16.19 - plan review
Revision 3: 3.28.19 - plan review
Project ID: 18-05
File Name: 18-05 C-101.dwg
Drawing By: JW
Consultant: _____

C-101