



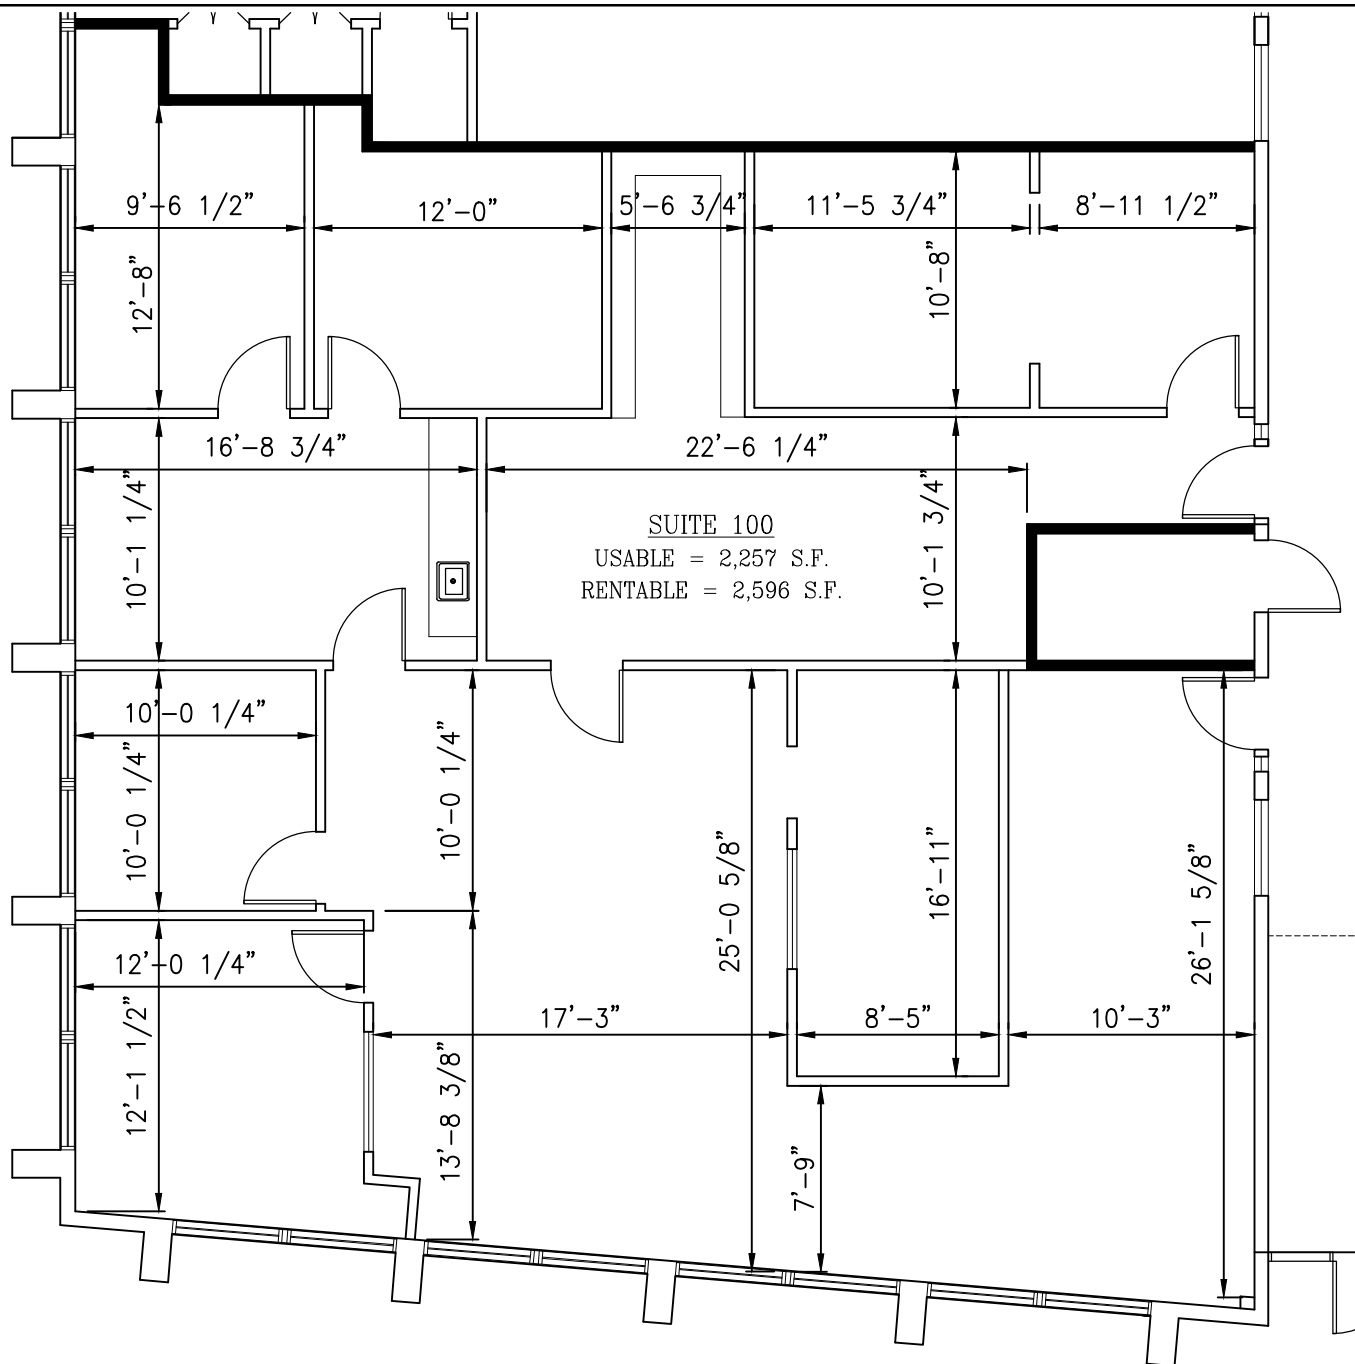


1 SUITE 100 FLOOR PLAN
SCALE: 1/8"=1'-0"

SCALE: AS SHOWN	FILE NAME: 09012\1STFLRplan_
DATE: 19 Sept. 2018	CURRENT.B
 STEVEN J. FINEGAN ARCHITECTS, LTD. A PROFESSIONAL CORPORATION 123 S. Pierce St. - New Orleans, LA 70119 (504)486-5744 www.stevfineganarchitect.com E-MAIL: stevfinegan@nocomail.com	
SUITE 100 824 ELMWOOD PARK BLVD. HARAHAN, LA 70123	
A-100	

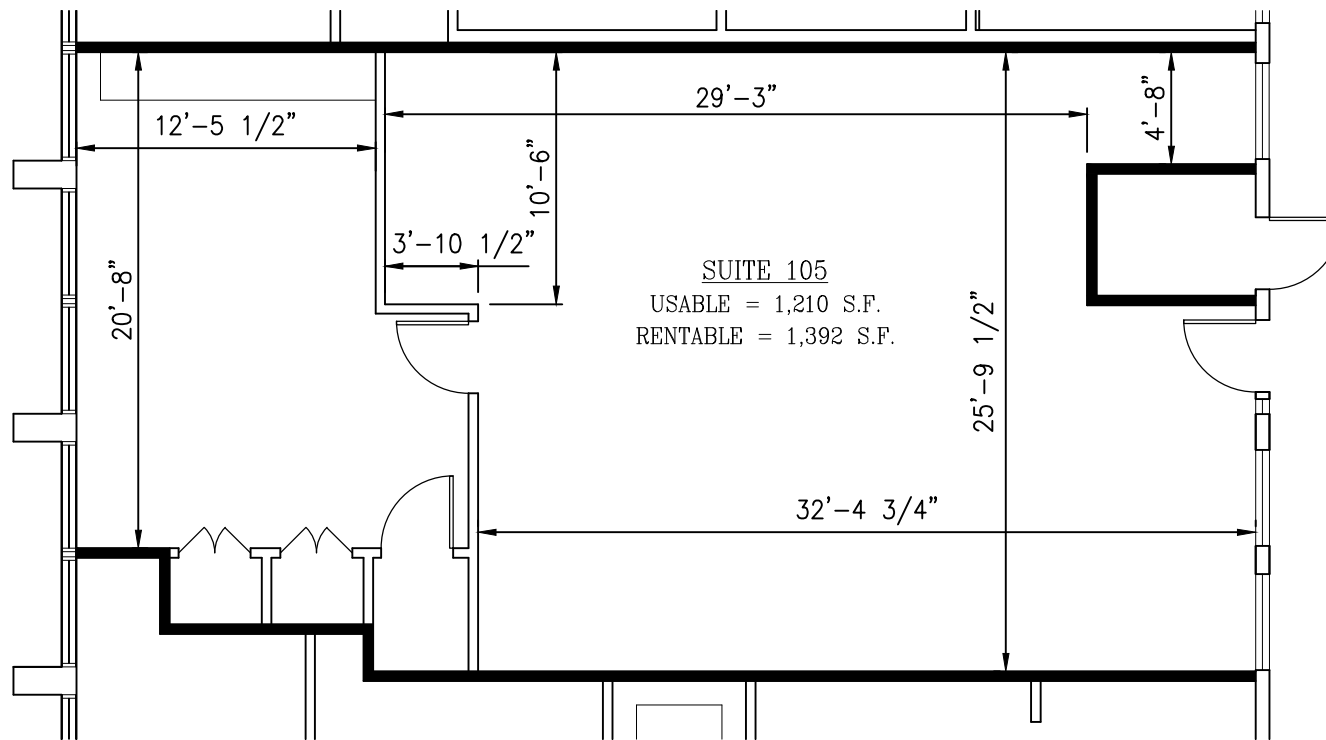


1 SUITE 105 FLOOR PLAN
 SCALE: 1/8"=1'-0"

SCALE: AS SHOWN	FILE NAME: 09012\1STFLRplan_
DATE: 19 Sept. 2018	CURRENT.B
 STEVEN J. FINEGAN ARCHITECTS, LTD. A PROFESSIONAL CORPORATION 123 S. Pierce St. - New Orleans, LA 70119 (504)486-5744 www.stevfineganarchitect.com E-MAIL: stevfinegan@nocomail.com	
SUITE 105 824 ELMWOOD PARK BLVD. HARAHAN, LA 70123	
A-105	

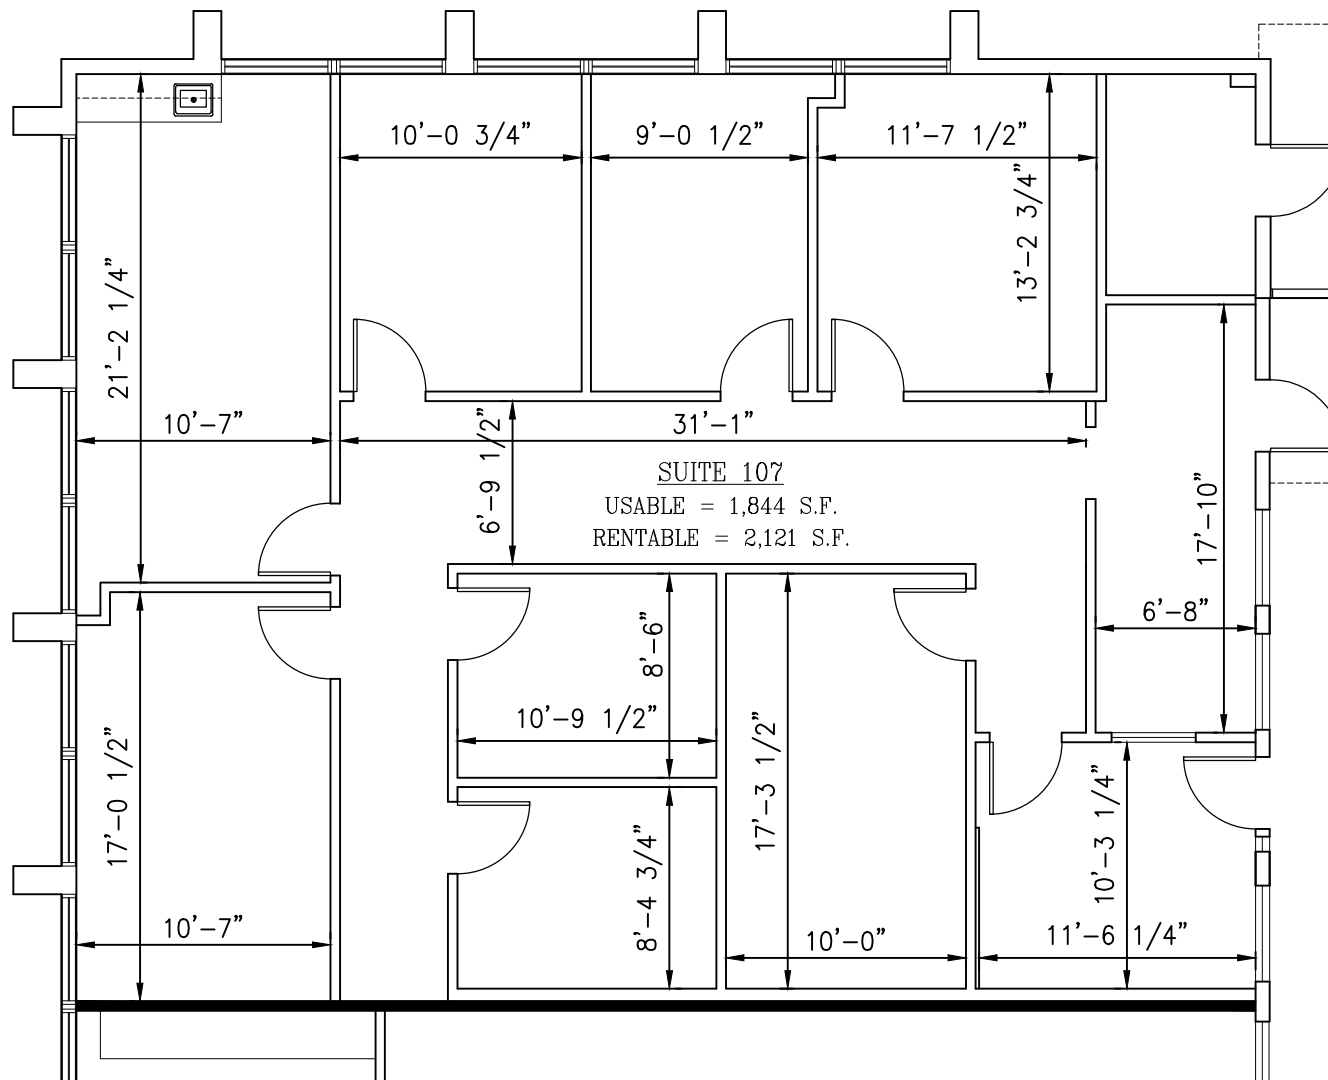


1 SUITE 107 FLOOR PLAN
SCALE: 1/8"=1'-0"

SCALE: AS SHOWN	FILE NAME: 09012\1STFLRplan_
DATE: 19 Sept. 2018	CURRENT.B
 STEVEN J. FINEGAN ARCHITECTS, LTD. A PROFESSIONAL CORPORATION 123 S. Pierce St. - New Orleans, LA 70119 (504)486-5744 www.stevefineganarchitect.com E-MAIL: stevefinegan@nocomail.com	
SUITE 107 824 ELMWOOD PARK BLVD. HARAHAN, LA 70123	
A-107	

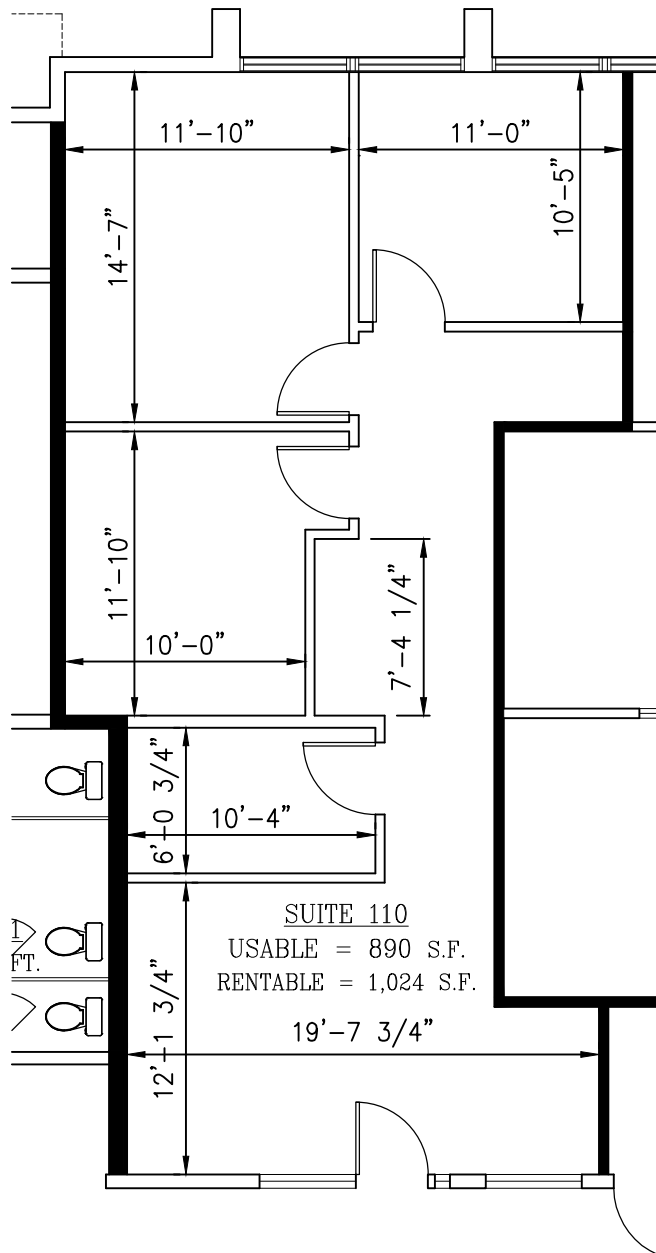


1 SUITE 110 FLOOR PLAN
SCALE: 1/8"=1'-0"

SCALE: AS SHOWN	FILE NAME: 09012\1STFLRplan_
DATE: 19 Sept. 2018	CURRENT.B
 STEVEN J. FINEGAN ARCHITECTS, LTD. A PROFESSIONAL CORPORATION 123 S. Pierce St. - New Orleans, LA 70119 (504)486-5744 www.stevefineganarchitect.com E-MAIL: stevefinegan@nocomail.com	
SUITE 110 824 ELMWOOD PARK BLVD. HARAHAN, LA 70123	
A-110	

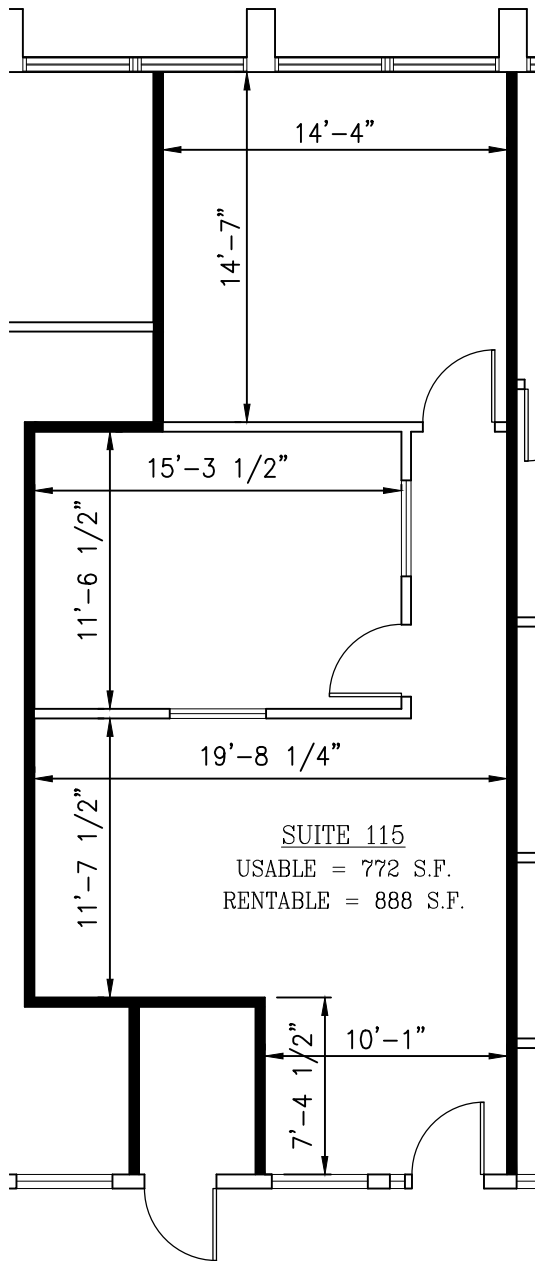


1 SUITE 115 FLOOR PLAN
SCALE: 1/8"=1'-0"

SCALE: AS SHOWN	FILE NAME: 09012\1STFLRplan_
DATE: 19 Sept. 2018	CURRENT.B
 STEVEN J. FINEGAN ARCHITECTS, LTD. A PROFESSIONAL CORPORATION 123 S. Pierce St. - New Orleans, LA 70119 (504)486-5744 www.stevefineganarchitect.com E-MAIL: stevefinegan@nocomail.com	
SUITE 115 824 ELMWOOD PARK BLVD. HARAHAN, LA 70123	
A-115	

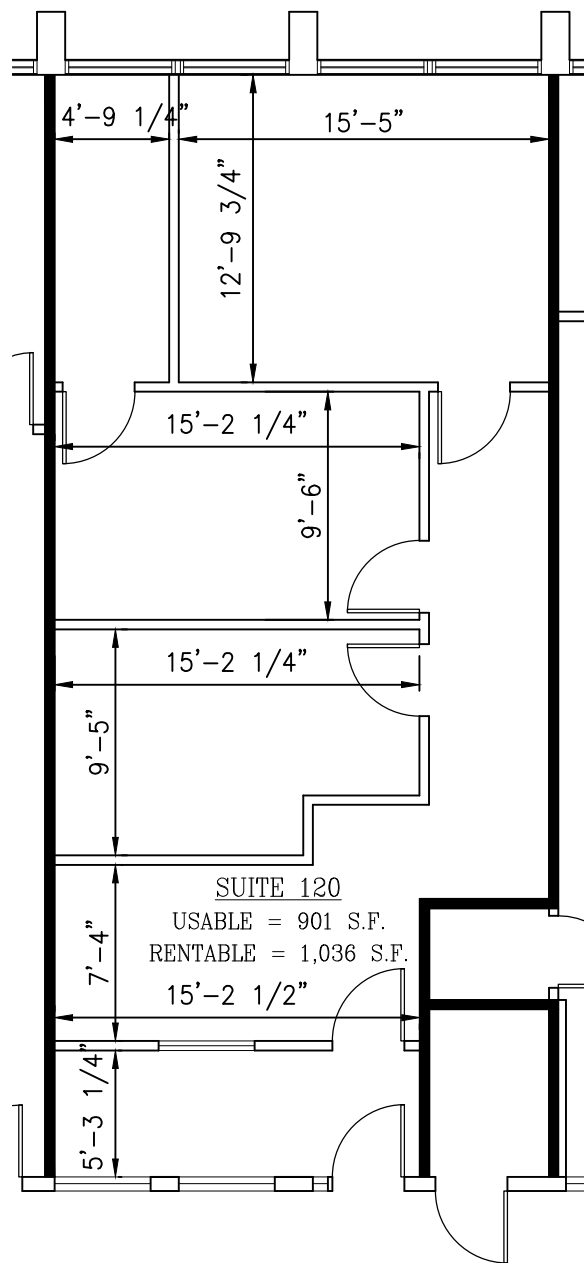


1 SUITE 120 FLOOR PLAN
 SCALE: 1/8"=1'-0"

SCALE: AS SHOWN	FILE NAME: 09012\1STFLRplan_
DATE: 19 Sept. 2018	CURRENT.B
 STEVEN J. FINEGAN ARCHITECTS, LTD. A PROFESSIONAL CORPORATION 123 S. Pierce St. - New Orleans, LA 70119 (504)486-5744 www.stevfineganarchitect.com E-MAIL: stevefinegan@nocomail.com	
SUITE 120 824 ELMWOOD PARK BLVD. HARAHAN, LA 70123	
A-120	

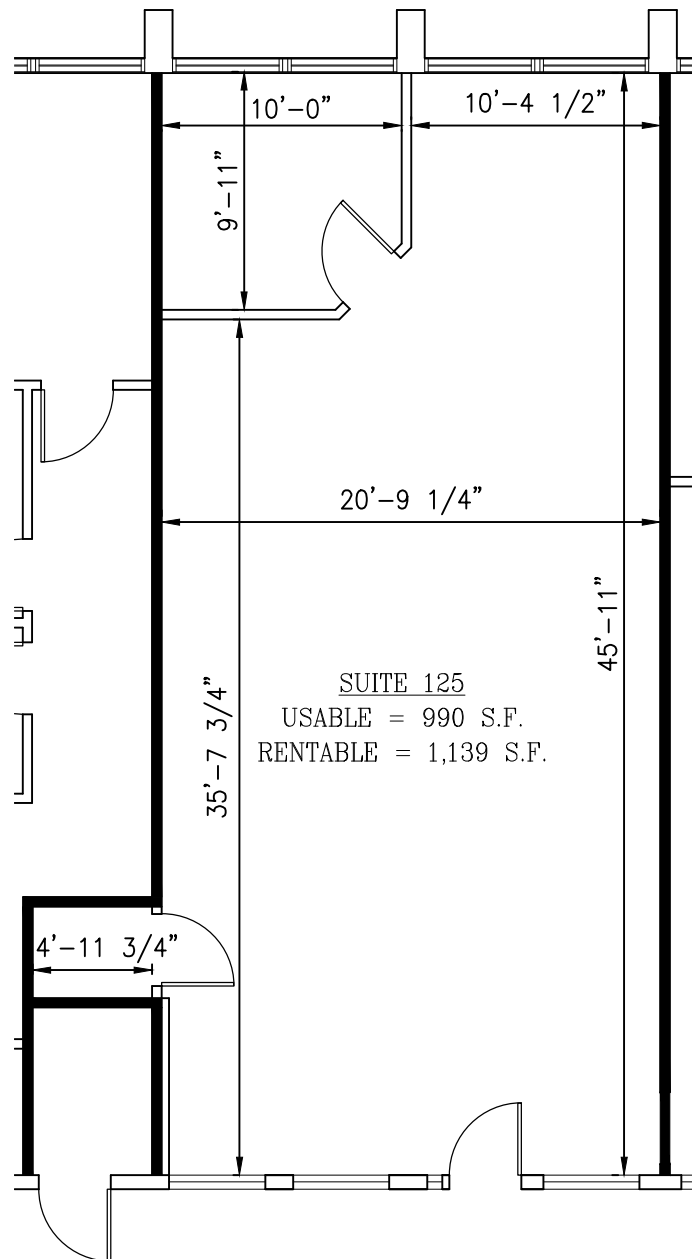


1 SUITE 125 FLOOR PLAN
 SCALE: 1/8"=1'-0"

SCALE: AS SHOWN	FILE NAME: 09012\1STFLRplan_
DATE: 19 Sept. 2018	CURRENT.B
 STEVEN J. FINEGAN ARCHITECTS, LTD. A PROFESSIONAL CORPORATION 123 S. Pierce St. - New Orleans, LA 70119 (504)486-5744 www.stevfineganarchitect.com E-MAIL: stevfinegan@nocomail.com	
SUITE 125 824 ELMWOOD PARK BLVD. HARAHAN, LA 70123	
A-125	

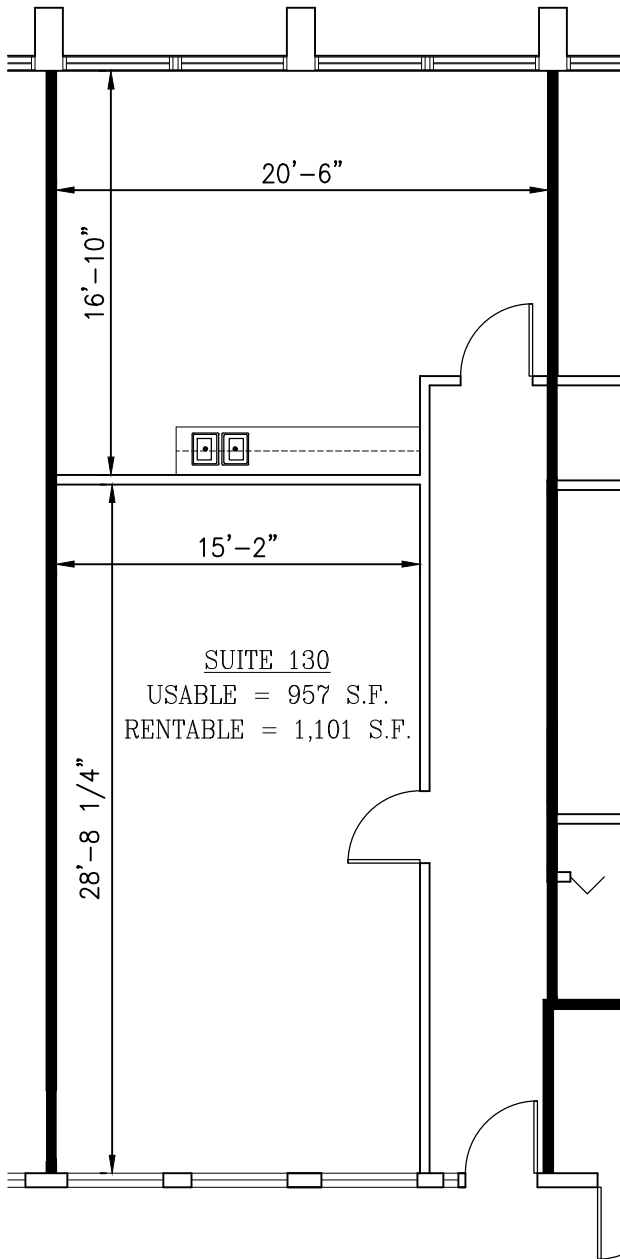


1 SUITE 130 FLOOR PLAN
 SCALE: 1/8"=1'-0"

SCALE: AS SHOWN	FILE NAME: 09012\1STFLRplan_
DATE: 19 Sept. 2018	CURRENT.B
 STEVEN J. FINEGAN ARCHITECTS, LTD. A PROFESSIONAL CORPORATION 123 S. Pierce St. - New Orleans, LA 70119 (504)486-5744 www.stevfineganarchitect.com E-MAIL: stevfinegan@nocomail.com	
SUITE 130 824 ELMWOOD PARK BLVD. HARAHAN, LA 70123	
A-130	

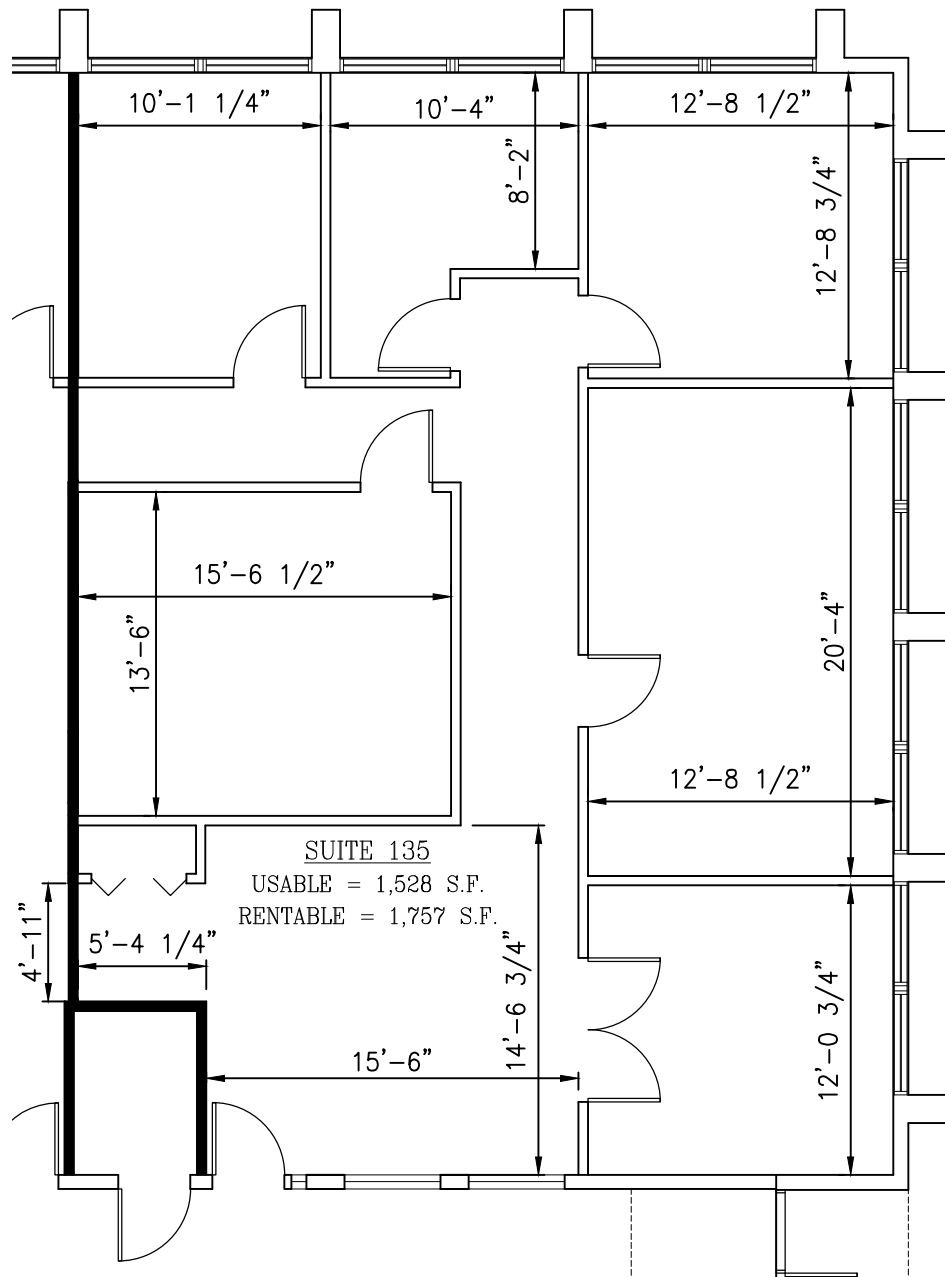


1 SUITE 135 FLOOR PLAN
 SCALE: 1/8"=1'-0"

SCALE: AS SHOWN	FILE NAME: 09012\1STFLRplan_
DATE: 19 Sept. 2018	CURRENT.B
 STEVEN J. FINEGAN ARCHITECTS, LTD. A PROFESSIONAL CORPORATION 123 S. Pierce St. - New Orleans, LA 70119 (504)486-5744 www.stevfineganarchitect.com E-MAIL: stevfinegan@nocomail.com	
SUITE 135 824 ELMWOOD PARK BLVD. HARAHAN, LA 70123	
A-135	

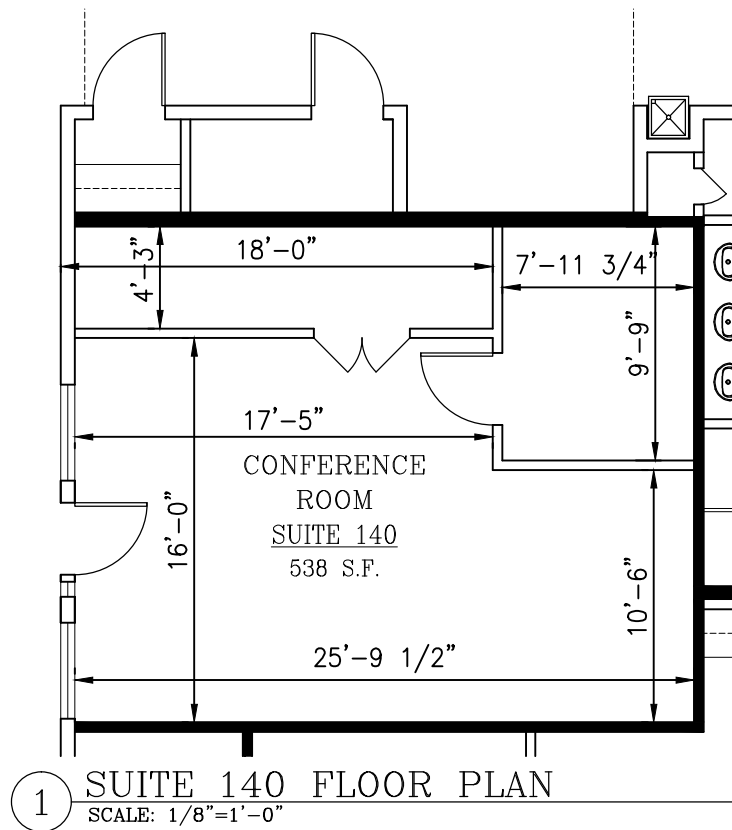


SCALE: AS SHOWN	FILE NAME: 09012\1STFLRplan_
DATE: 19 Sept. 2018	CURRENT.B
 STEVEN J. FINEGAN ARCHITECTS, LTD. A PROFESSIONAL CORPORATION 123 S. Pierce St. - New Orleans, LA 70119 (504)486-5744 www.stevefineganarchitect.com E-MAIL: stevefinegan@nocomail.com	
SUITE 140 824 ELMWOOD PARK BLVD. HARAHAN, LA 70123	
A-140	

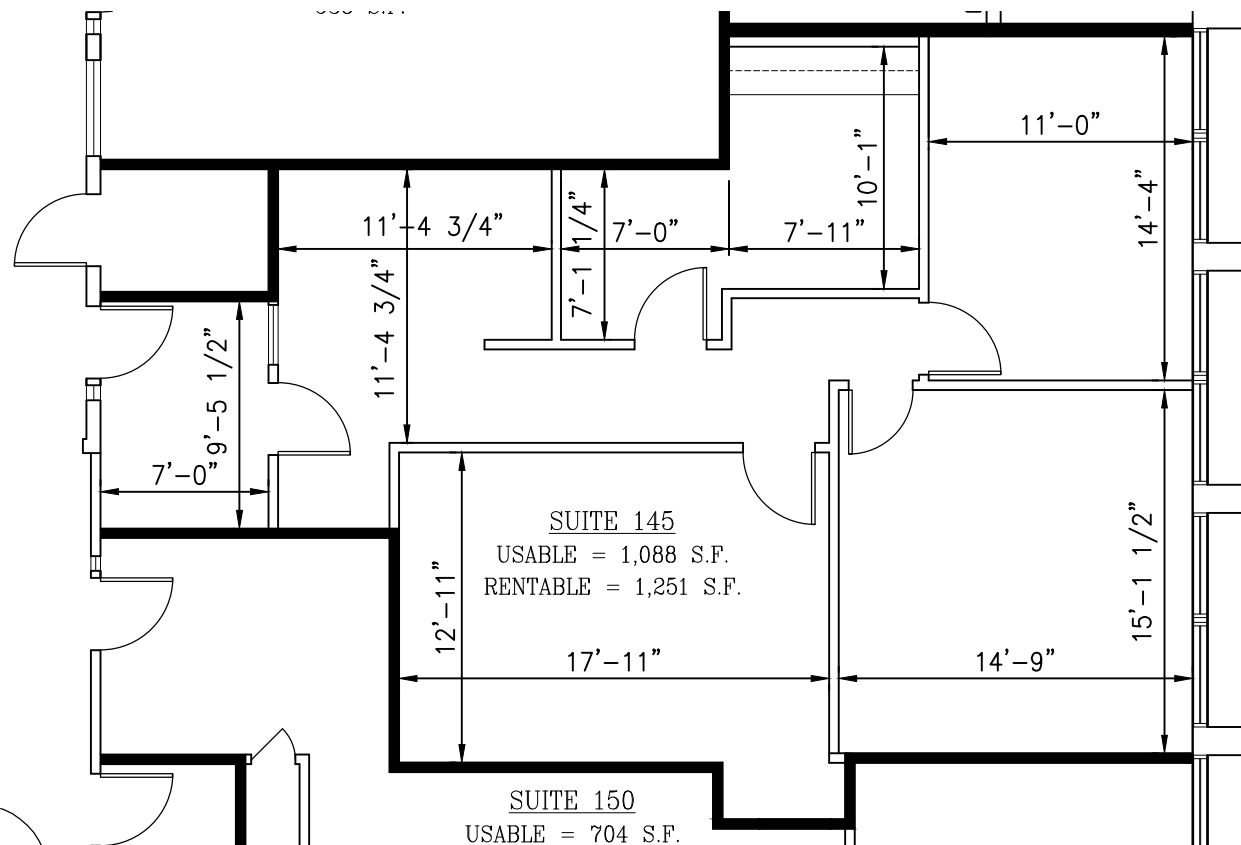


1 SUITE 145 FLOOR PLAN
SCALE: 1/8"=1'-0"

SCALE: AS SHOWN	FILE NAME: 09012\1STFLRplan_
DATE: 19 Sept. 2018	CURRENT.B
 STEVEN J. FINEGAN ARCHITECTS, LTD. A PROFESSIONAL CORPORATION 123 S. Pierce St. - New Orleans, LA 70119 (504)486-5744 www.stevefineganarchitect.com E-MAIL: stevefinegan@nocomail.com	
SUITE 145 824 ELMWOOD PARK BLVD. HARAHAN, LA 70123	
A-145	

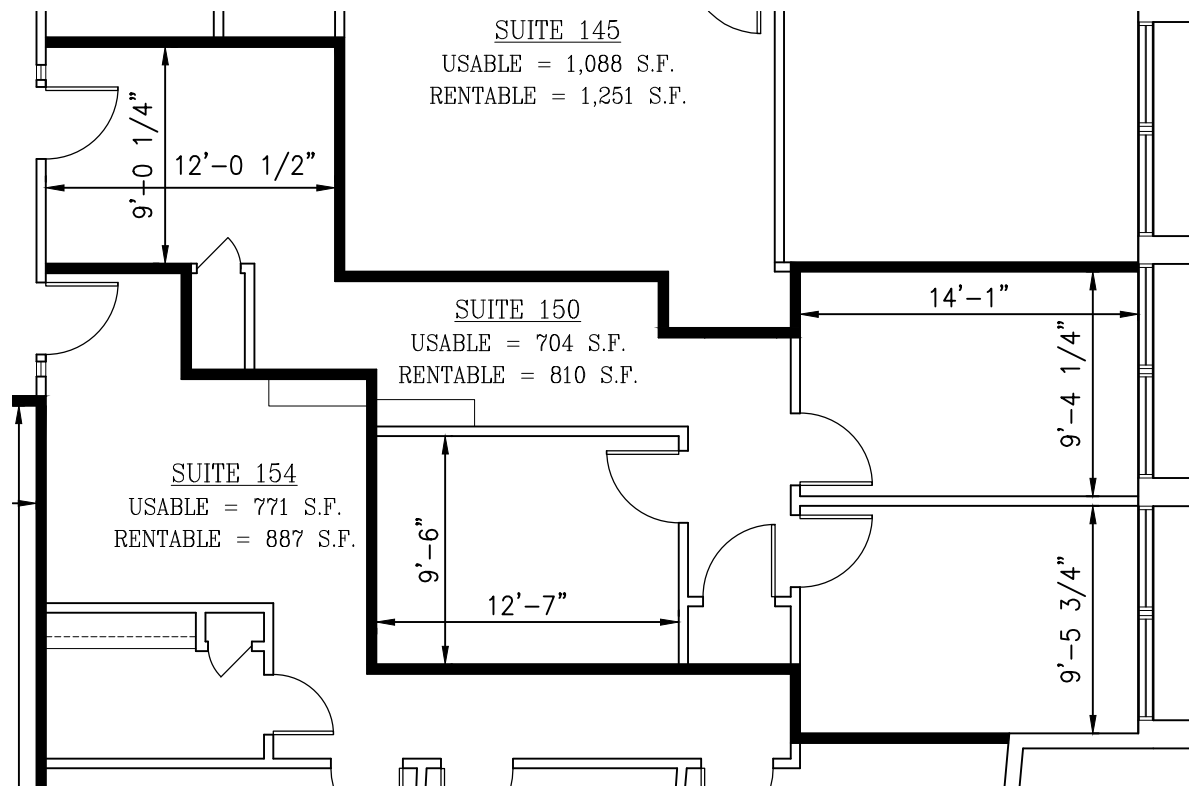


① **SUITE 150 FLOOR PLAN**
 SCALE: 1/8"=1'-0"

SCALE: AS SHOWN	FILE NAME: 09012\1STFLRplan_
DATE: 19 Sept. 2018	CURRENT.B
 STEVEN J. FINEGAN ARCHITECTS, LTD. A PROFESSIONAL CORPORATION 123 S. Pierce St. - New Orleans, LA 70119 (504)486-5744 www.stevefineganarchitect.com E-MAIL: stevefinegan@nocomail.com	
SUITE 150 824 ELMWOOD PARK BLVD. HARAHAN, LA 70123	
A-150	

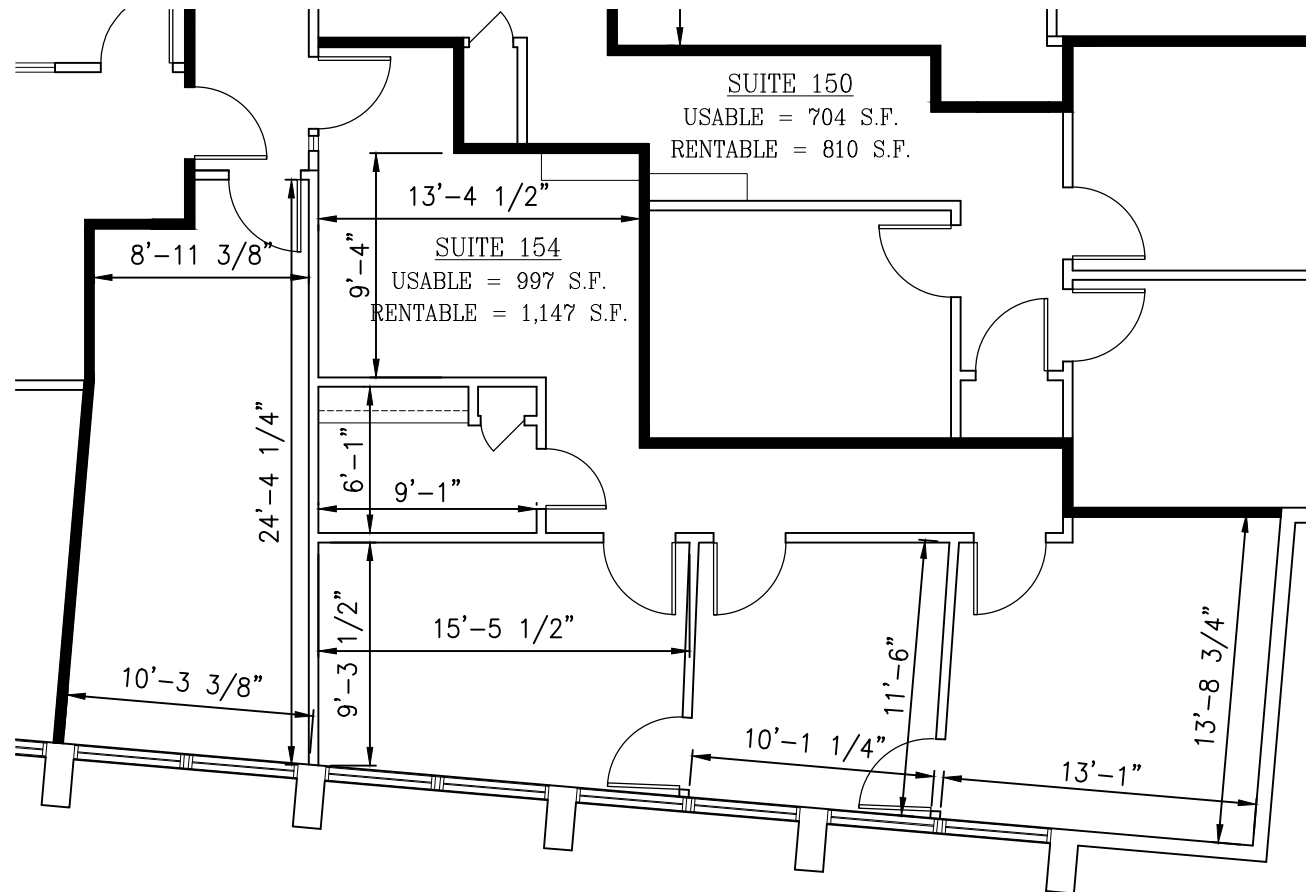


1 SUITE 154 FLOOR PLAN
 SCALE: 1/8"=1'-0"

SCALE: AS SHOWN	FILE NAME: 09012\1STFLRplan_
DATE: 3 Oct. 2018	CURRENT.B
 STEVEN J. FINEGAN ARCHITECTS, LTD. A PROFESSIONAL CORPORATION 123 S. Pierce St. - New Orleans, LA 70119 (504)486-5744 www.stevfineganarchitect.com E-MAIL: stevefinegan@nocomail.com	
SUITE 154 824 ELMWOOD PARK BLVD. HARAHAN, LA 70123	
A-154	

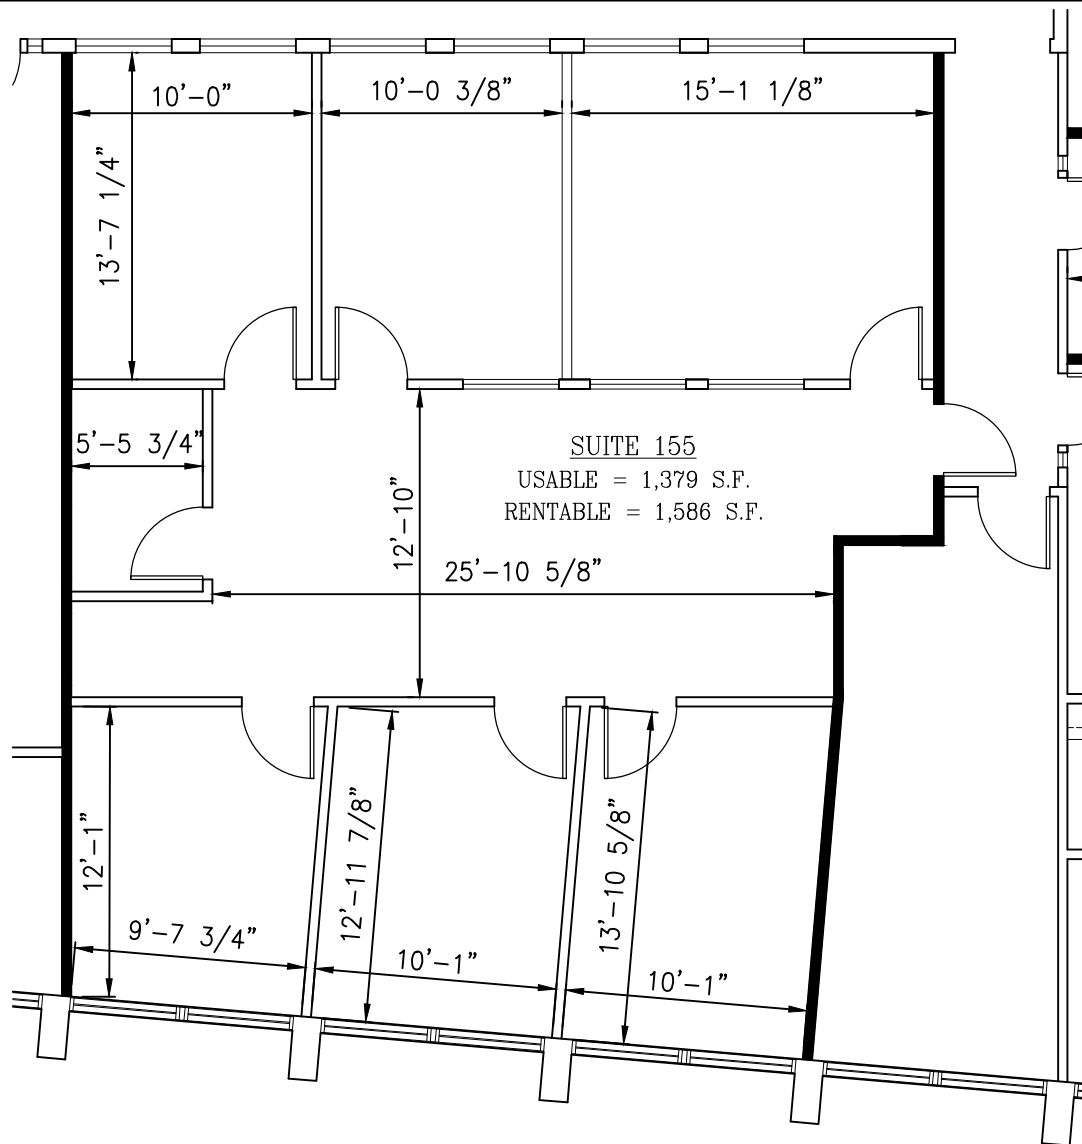


1 SUITE 155 FLOOR PLAN
 SCALE: 1/8"=1'-0"

SCALE: AS SHOWN	FILE NAME: 09012\1STFLRplan_
DATE: 2 Oct. 2018	CURRENT.B
 STEVEN J. FINEGAN ARCHITECTS, LTD. A PROFESSIONAL CORPORATION 123 S. Pierce St. - New Orleans, LA 70119 (504)486-5744 www.stevefineganarchitect.com E-MAIL: stevefinegan@nocomail.com	
SUITE 155 824 ELMWOOD PARK BLVD. HARAHAN, LA 70123	
A-155	

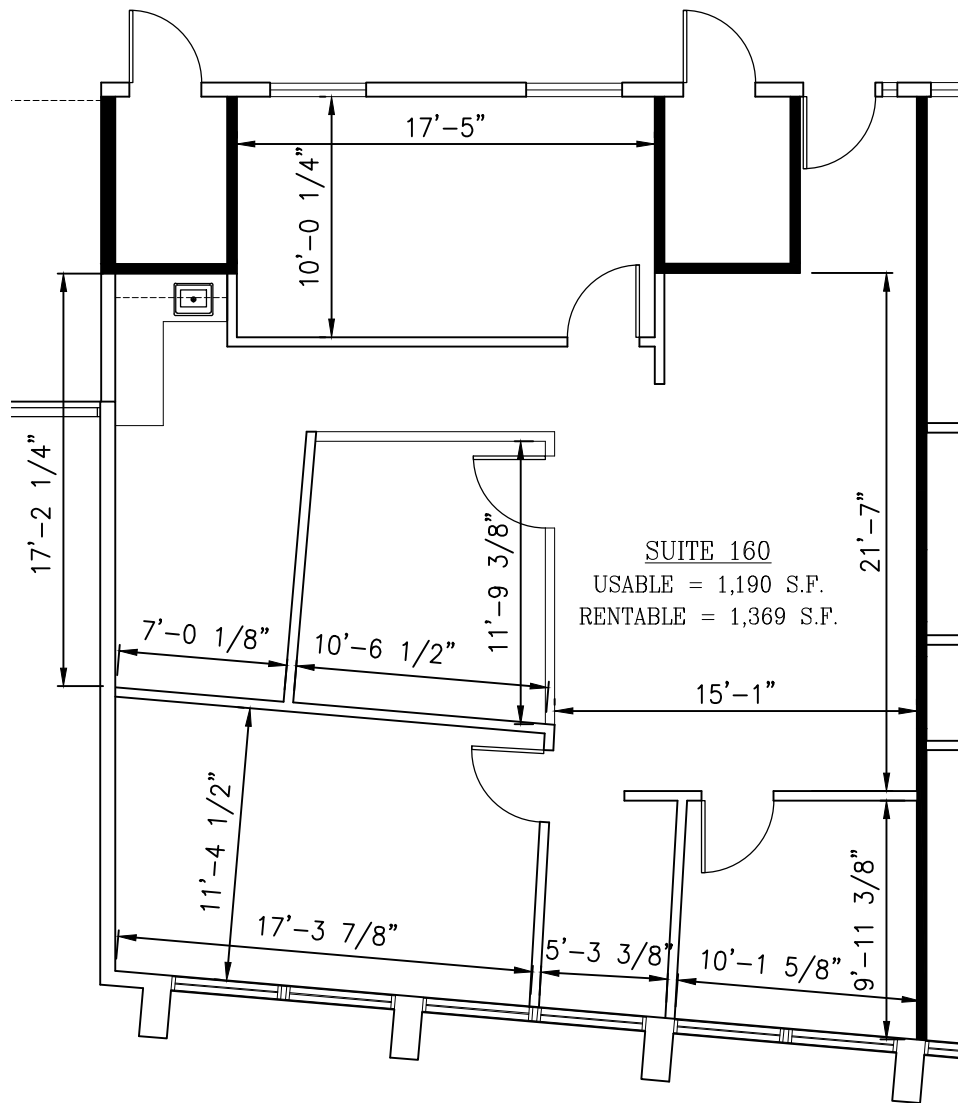

1 SUITE 160 FLOOR PLAN
 SCALE: 1/8"=1'-0"

SCALE: AS SHOWN	FILE NAME: 09012\1STFLRplan_
DATE: 19 Sept. 2018	CURRENT.B
 STEVEN J. FINEGAN ARCHITECTS, LTD. A PROFESSIONAL CORPORATION 123 S. Pierce St. - New Orleans, LA 70119 (504)486-5744 www.stevefineganarchitect.com E-MAIL: stevefinegan@nocomail.com	
SUITE 160 824 ELMWOOD PARK BLVD. HARAHAN, LA 70123	
A-160	

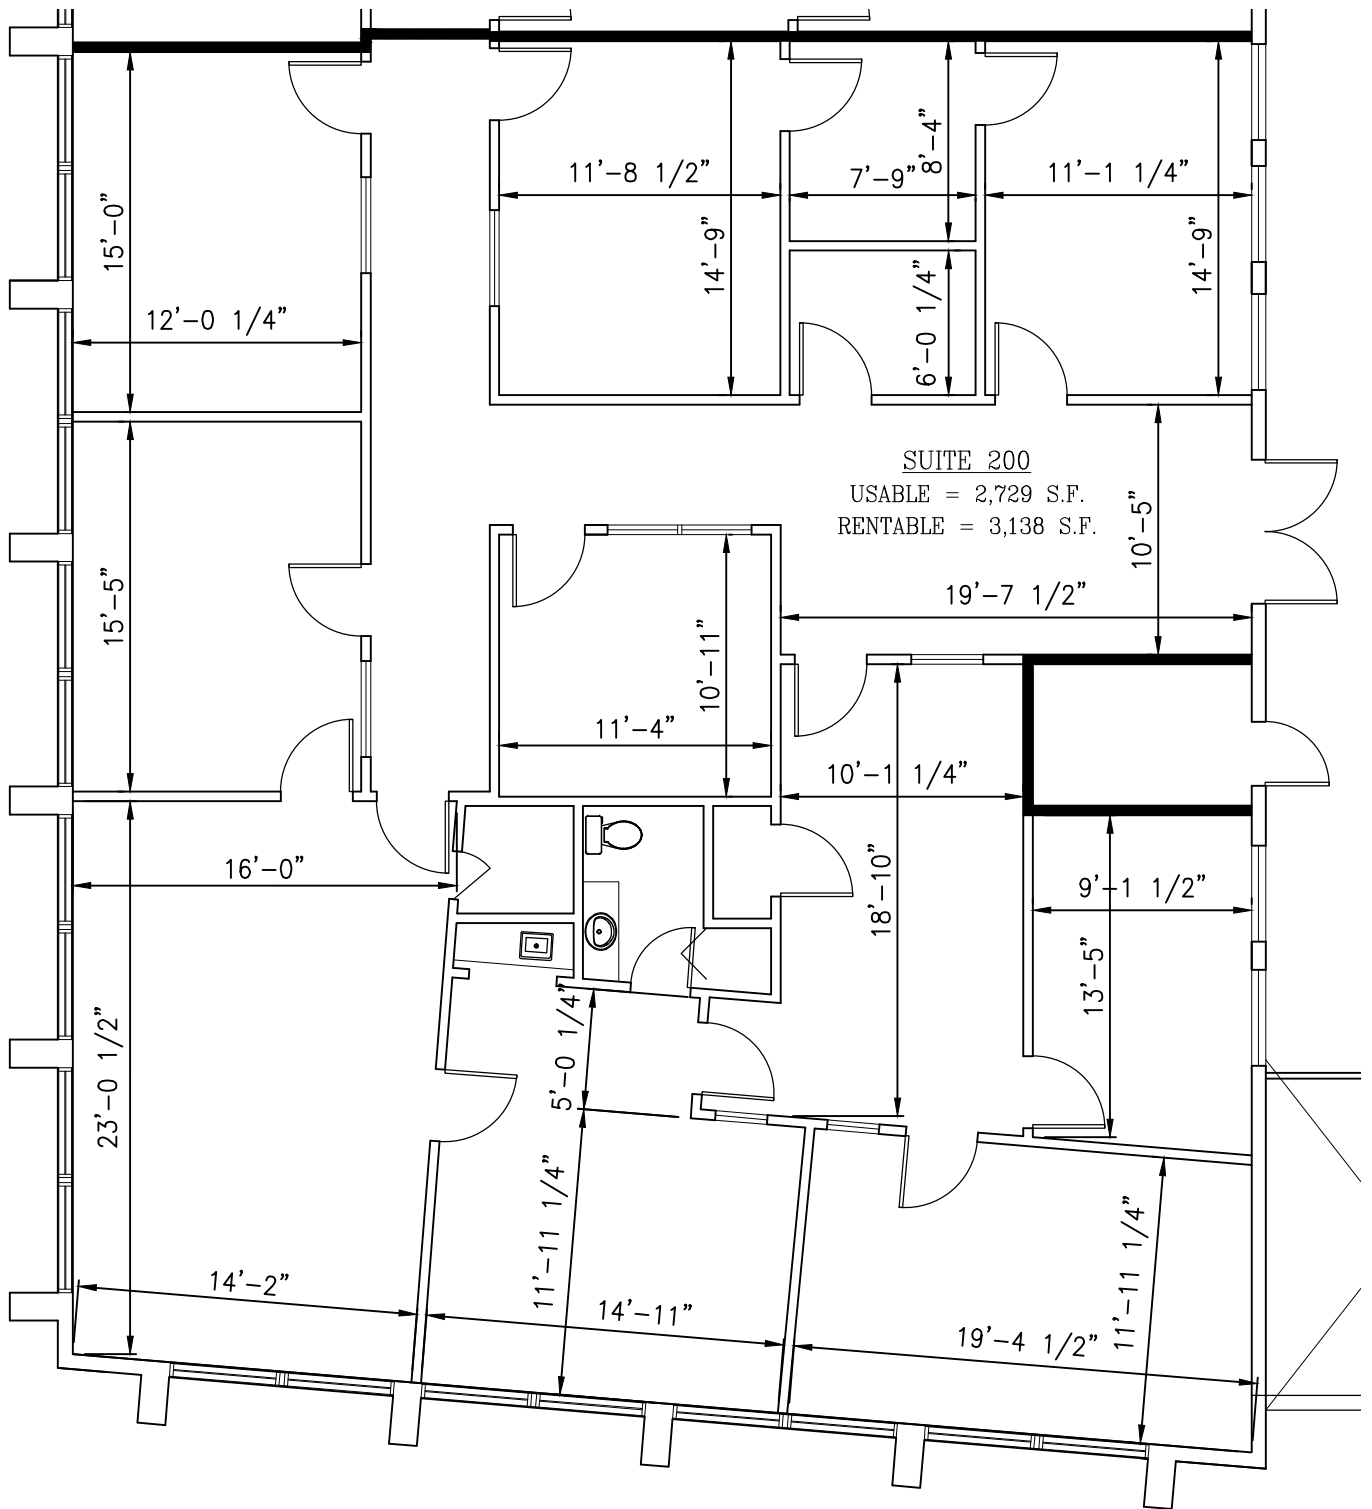

1


SUITE 200 FLOOR PLAN

SCALE: 1/8"=1'-0"

SCALE: AS SHOWN	FILE NAME: 09012\2NDFLRplan_
DATE: 19 Sept. 2018	CURRENT.B
 STEVEN J. FINEGAN ARCHITECTS, LTD. A PROFESSIONAL CORPORATION 123 S. Pierce St. - New Orleans, LA 70119 (504)486-5744 www.stevfineganarchitect.com E-MAIL: stevefinegan@nocorxmail.com	


SUITE 200
 824 ELMWOOD PARK BLVD.
 HARAHAN, LA 70123

A-200

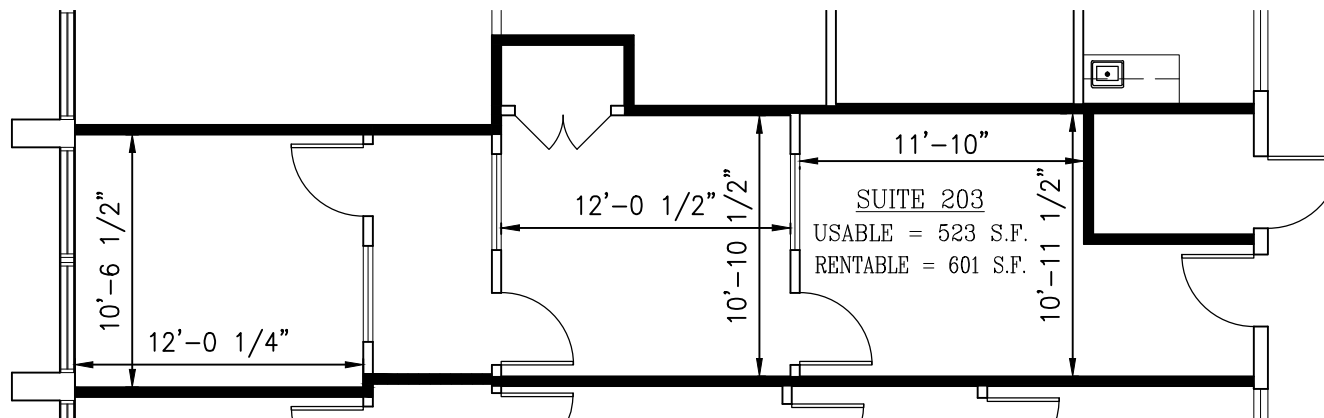


1 SUITE 203 FLOOR PLAN
SCALE: 1/8"=1'-0"

SCALE: AS SHOWN	FILE NAME: 09012\2NDFLRplan_
DATE: 19 Sept. 2018	CURRENT.B
 STEVEN J. FINEGAN ARCHITECTS, LTD. A PROFESSIONAL CORPORATION 123 S. Pierce St. - New Orleans, LA 70119 (504)486-5744 www.stevfineganarchitect.com E-MAIL: stevfinegan@nocomail.com	
SUITE 203 824 ELMWOOD PARK BLVD. HARAHAN, LA 70123	
A-203	

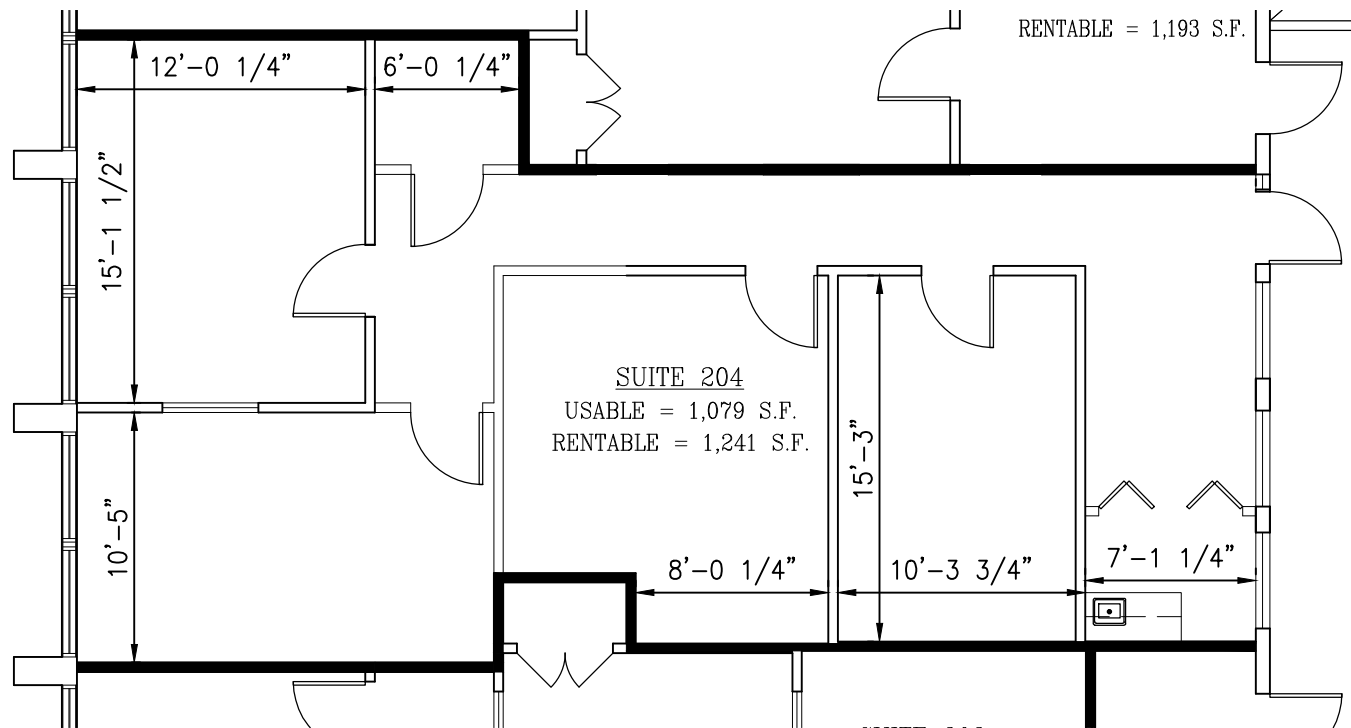


1 SUITE 204 FLOOR PLAN
SCALE: 1/8"=1'-0"

SCALE: AS SHOWN	FILE NAME: 09012\2NDFLRplan_
DATE: 19 Sept. 2018	CURRENT.B
 STEVEN J. FINEGAN ARCHITECTS, LTD. A PROFESSIONAL CORPORATION 123 S. Pierce St. - New Orleans, LA 70119 (504)486-5744 www.stevefineganarchitect.com E-MAIL: stevefinegan@nocomail.com	
SUITE 204 824 ELMWOOD PARK BLVD. HARAHAN, LA 70123	
A-204	

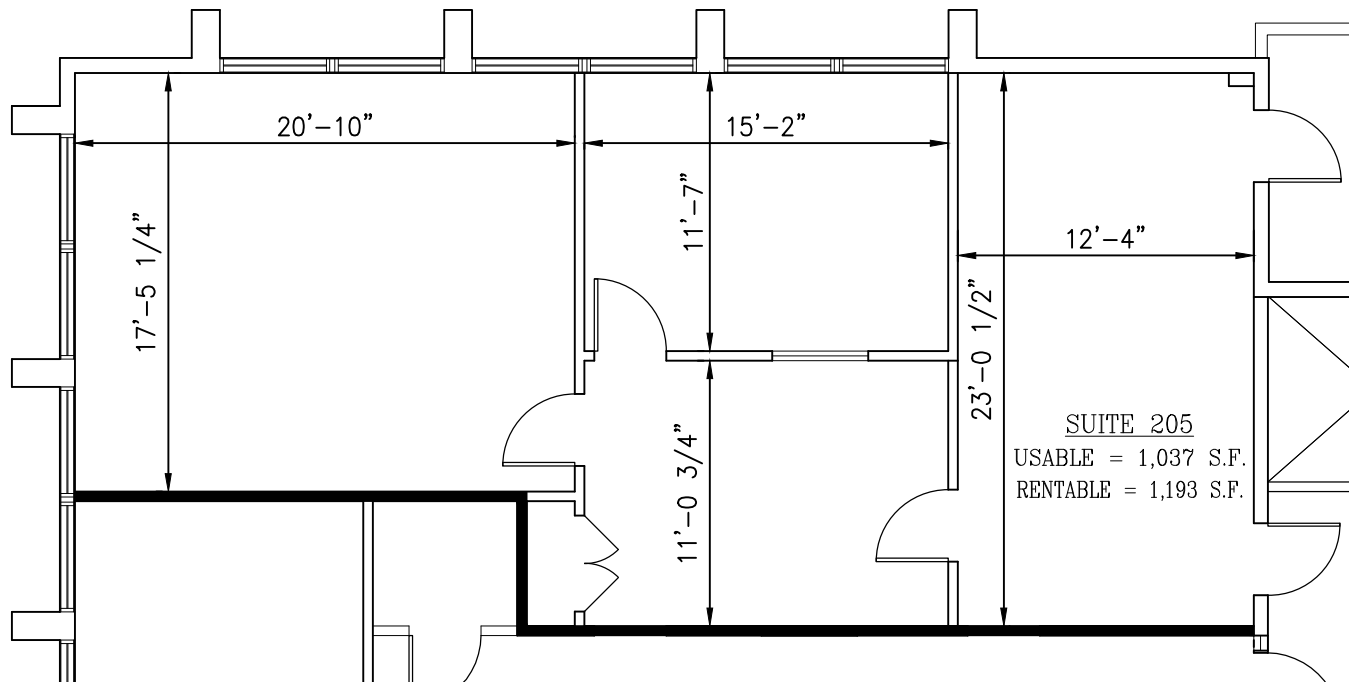


1 SUITE 205 FLOOR PLAN
SCALE: 1/8"=1'-0"

SCALE: AS SHOWN	FILE NAME: 09012\2NDFLRplan_
DATE: 19 Sept. 2018	CURRENT.B
 STEVEN J. FINEGAN ARCHITECTS, LTD. A PROFESSIONAL CORPORATION 123 S. Pierce St. - New Orleans, LA 70119 (504)486-5744 www.stevfineganarchitect.com E-MAIL: stevfinegan@nocomail.com	
SUITE 205 824 ELMWOOD PARK BLVD. HARAHAN, LA 70123	
A-205	

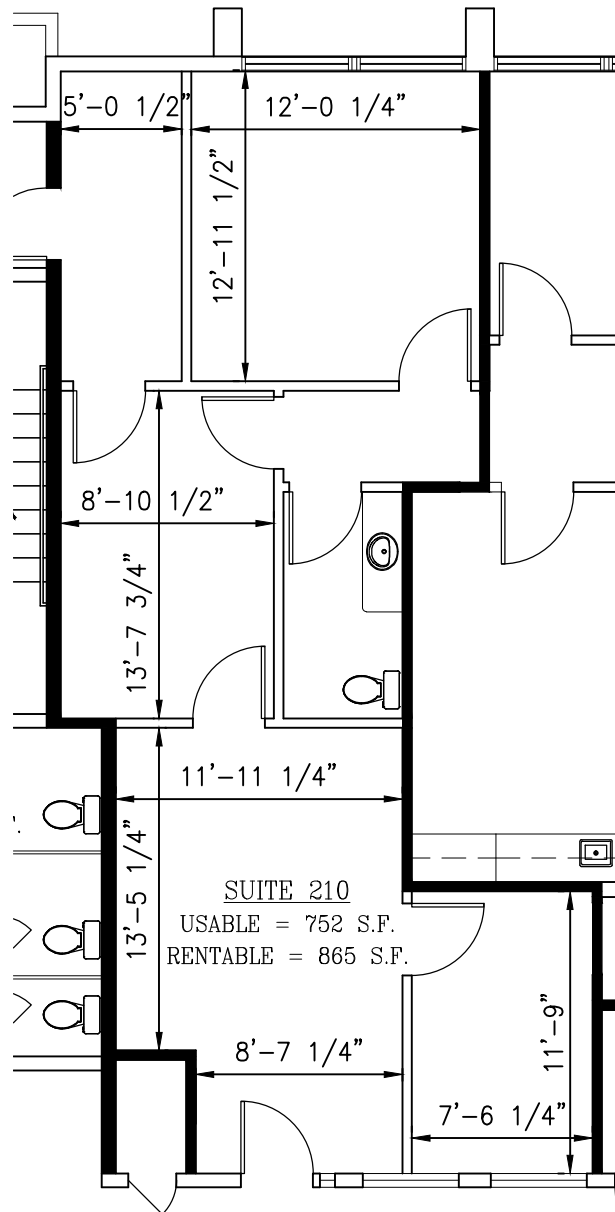


1 SUITE 210 FLOOR PLAN
SCALE: 1/8"=1'-0"

SCALE: AS SHOWN	FILE NAME: 09012\2NDFLRplan_
DATE: 3 Oct. 2018	CURRENT.B
 STEVEN J. FINEGAN ARCHITECTS, LTD. A PROFESSIONAL CORPORATION 123 S. Pierce St. - New Orleans, LA 70119 (504)486-5744 www.stevfineganarchitect.com E-MAIL: stevfinegan@nocomail.com	
SUITE 210 824 ELMWOOD PARK BLVD. HARAHAN, LA 70123	
A-210	

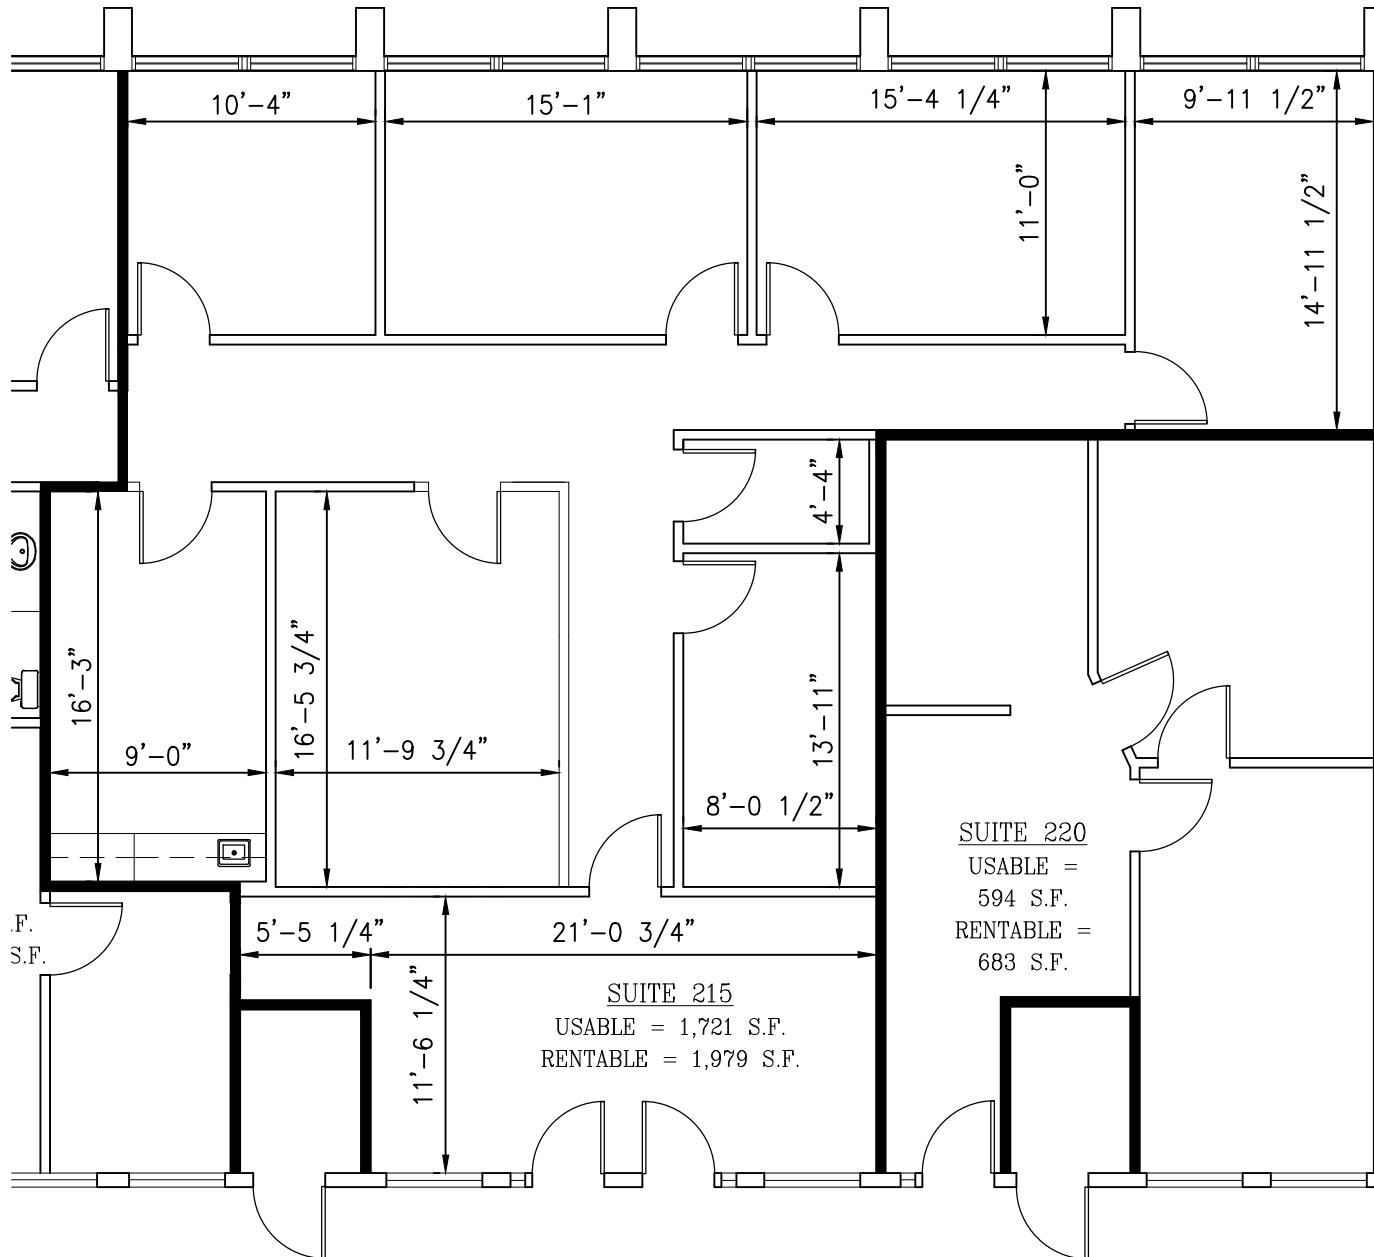


1 SUITE 215 FLOOR PLAN
 SCALE: 1/8"=1'-0"

SCALE: AS SHOWN	FILE NAME: 09012\2NDFLRplan_
DATE: 3 Oct. 2018	CURRENT.B
 STEVEN J. FINEGAN ARCHITECTS, LTD. A PROFESSIONAL CORPORATION 123 S. Pierce St. - New Orleans, LA 70119 (504)486-5744 www.stevefineganarchitect.com E-MAIL: stevefinegan@nocomail.com	
SUITE 215 824 ELMWOOD PARK BLVD. HARAHAN, LA 70123	
A-215	

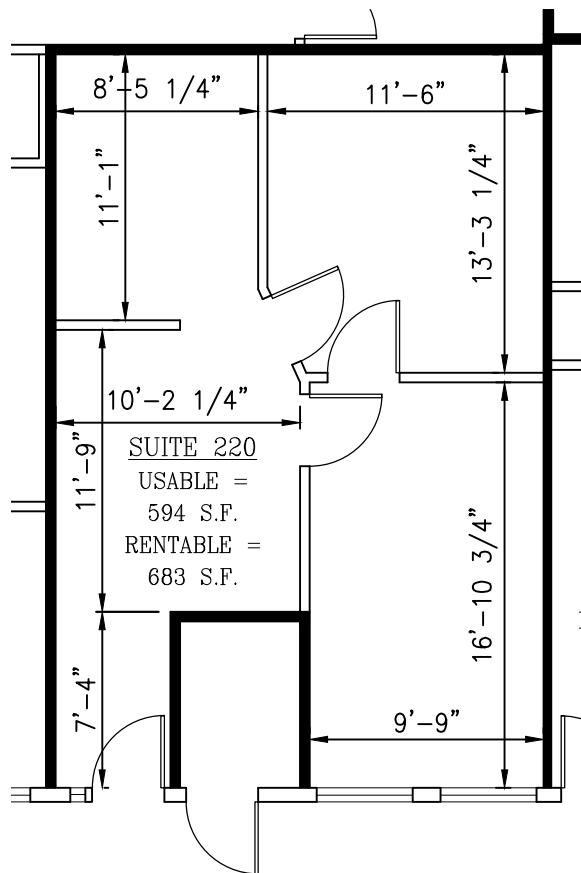


1 SUITE 220 FLOOR PLAN
 SCALE: 1/8"=1'-0"

SCALE: AS SHOWN	FILE NAME: 09012\2NDFLRplan_
DATE: 19 Sept. 2018	CURRENT.B
 STEVEN J. FINEGAN ARCHITECTS, LTD. A PROFESSIONAL CORPORATION 123 S. Pierce St. - New Orleans, LA 70119 (504)486-5744 www.stevfineganarchitect.com E-MAIL: stevefinegan@nocomail.com	
SUITE 220 824 ELMWOOD PARK BLVD. HARAHAN, LA 70123	
A-220	

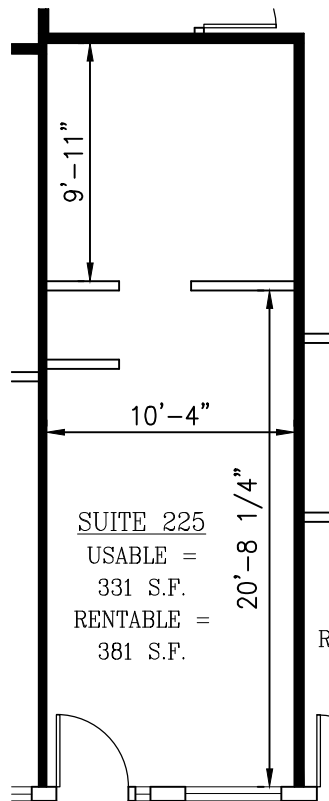


1 SUITE 225 FLOOR PLAN
 SCALE: 1/8"=1'-0"

SCALE: AS SHOWN	FILE NAME: 09012\2NDFLRplan_
DATE: 19 Sept. 2018	CURRENT.B
 STEVEN J. FINEGAN ARCHITECTS, LTD. A PROFESSIONAL CORPORATION 123 S. Pierce St. - New Orleans, LA 70119 (504)486-5744 www.stevfineganarchitect.com E-MAIL: stevfinegan@nocomail.com	
SUITE 225 824 ELMWOOD PARK BLVD. HARAHAN, LA 70123	
A-225	

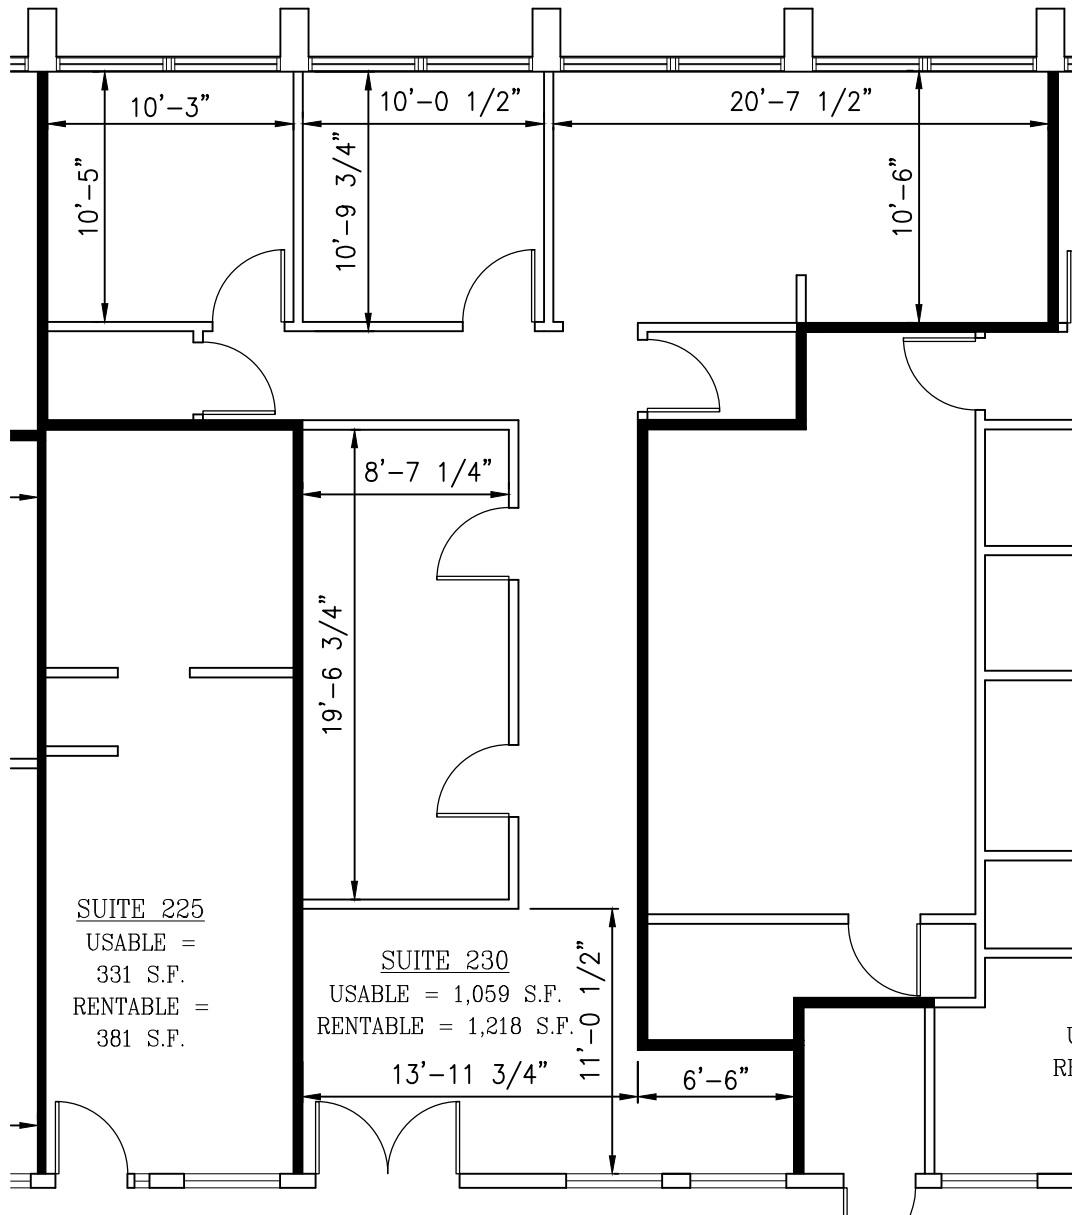


1 SUITE 230 FLOOR PLAN
SCALE: 1/8"=1'-0"

SCALE: AS SHOWN	FILE NAME: 09012\2NDFLRplan_
DATE: 3 Oct. 2018	CURRENT.B
 STEVEN J. FINEGAN ARCHITECTS, LTD. A PROFESSIONAL CORPORATION 123 S. Pierce St. - New Orleans, LA 70119 (504)486-5744 www.stevfineganarchitect.com E-MAIL: stevfinegan@nocomail.com	
SUITE 230 824 ELMWOOD PARK BLVD. HARAHAN, LA 70123	
A-230	

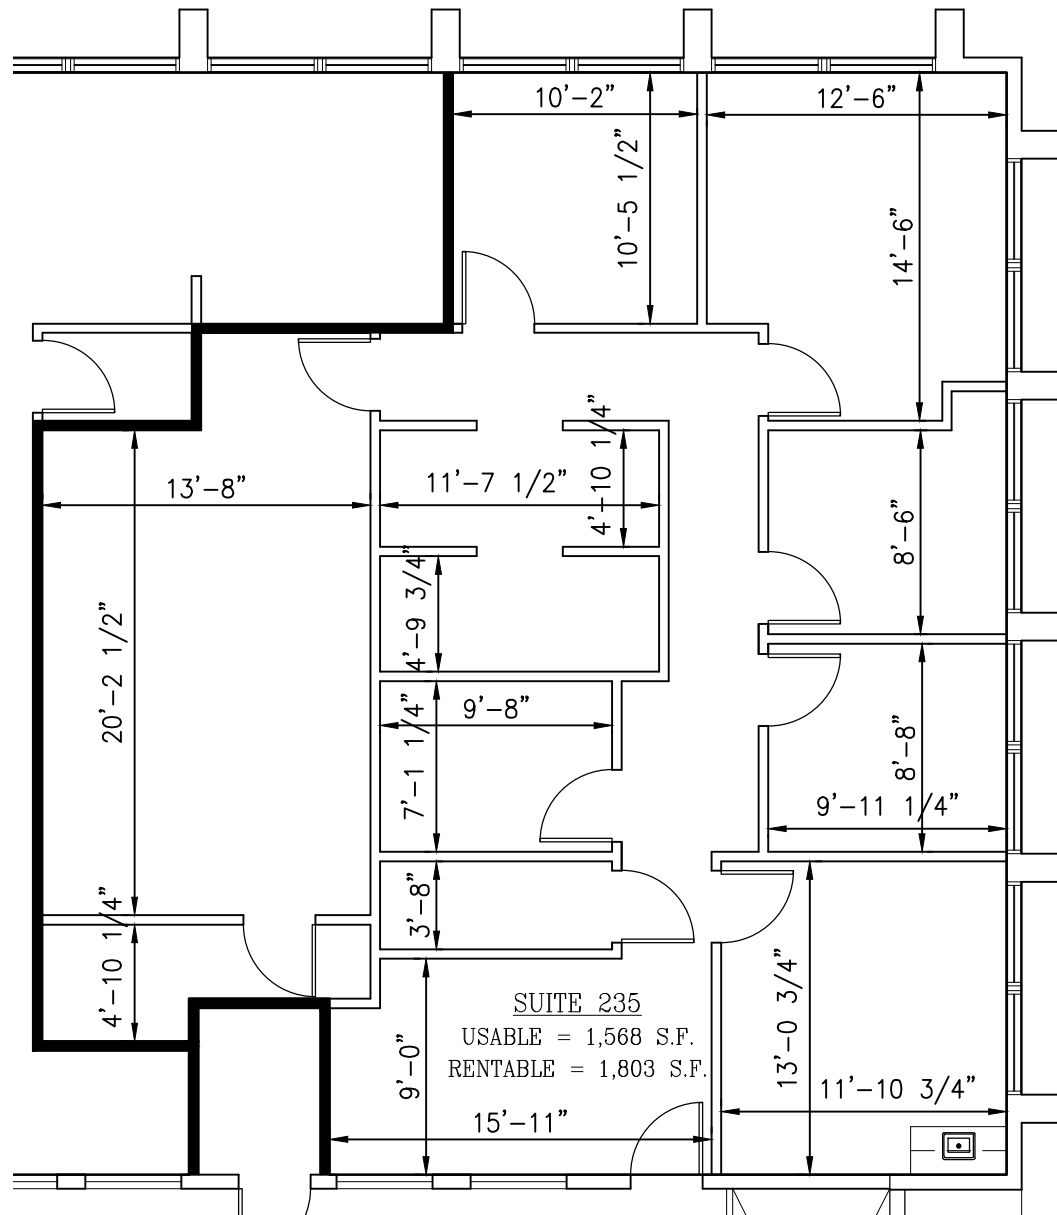


1 SUITE 235 FLOOR PLAN
 SCALE: 1/8"=1'-0"

SCALE: AS SHOWN	FILE NAME: 09012\2NDFLRplan_
DATE: 19 Sept. 2018	CURRENT.B
 STEVEN J. FINEGAN ARCHITECTS, LTD. A PROFESSIONAL CORPORATION 123 S. Pierce St. - New Orleans, LA 70119 (504)486-5744 www.stevfineganarchitect.com E-MAIL: stevefinegan@nocomail.com	
SUITE 235 824 ELMWOOD PARK BLVD. HARAHAN, LA 70123	
A-235	

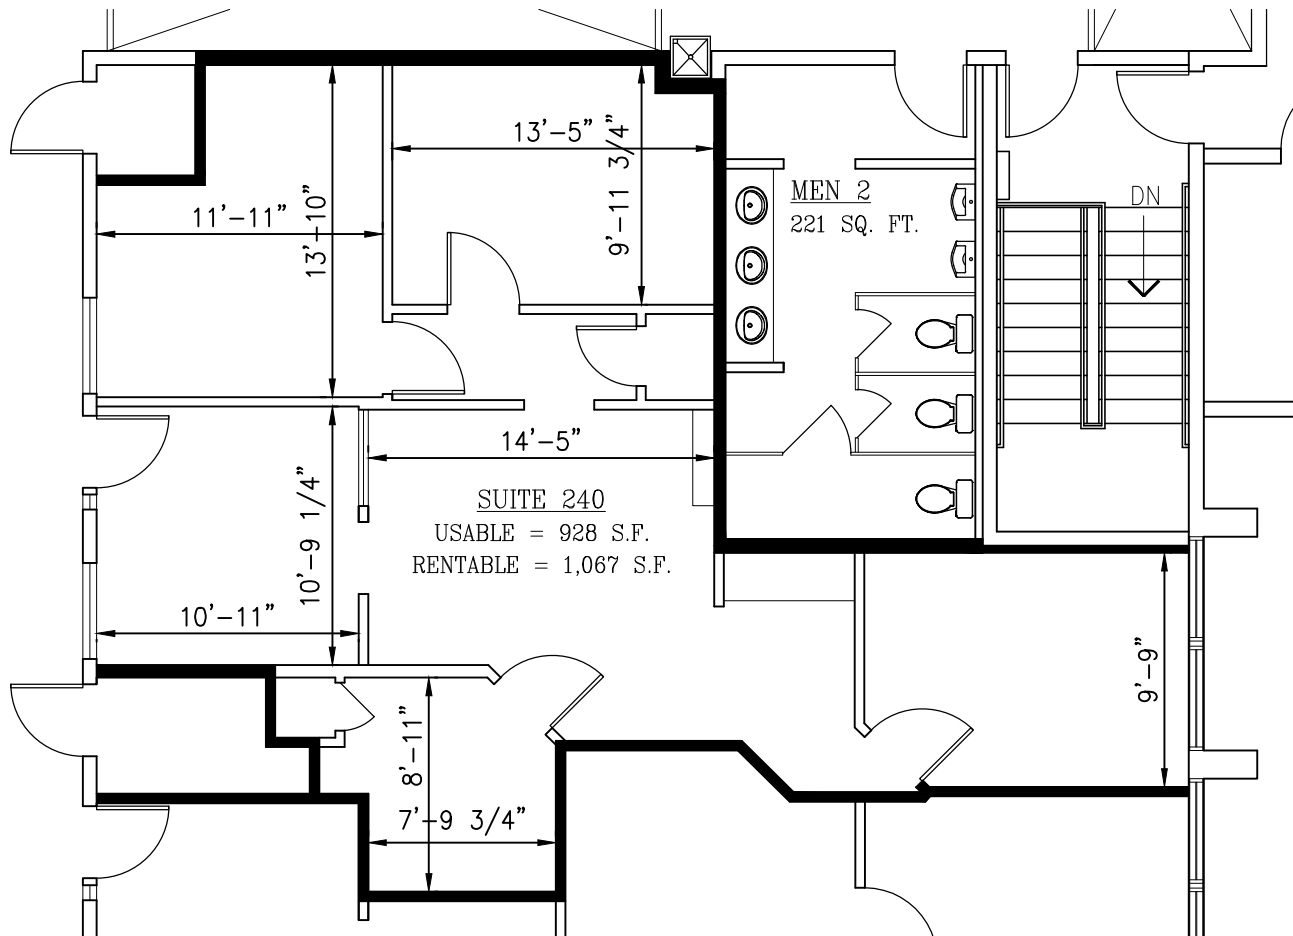


1 SUITE 240 FLOOR PLAN
 SCALE: 1/8"=1'-0"

SCALE: AS SHOWN	FILE NAME: 09012\2NDFLRplan_
DATE: 3 Oct. 2018	CURRENT.B
 STEVEN J. FINEGAN ARCHITECTS, LTD. A PROFESSIONAL CORPORATION 123 S. Pierce St. - New Orleans, LA 70119 (504)486-5744 www.stevfineganarchitect.com E-MAIL: stevfinegan@nocomail.com	
SUITE 240 824 ELMWOOD PARK BLVD. HARAHAN, LA 70123	
A-240	

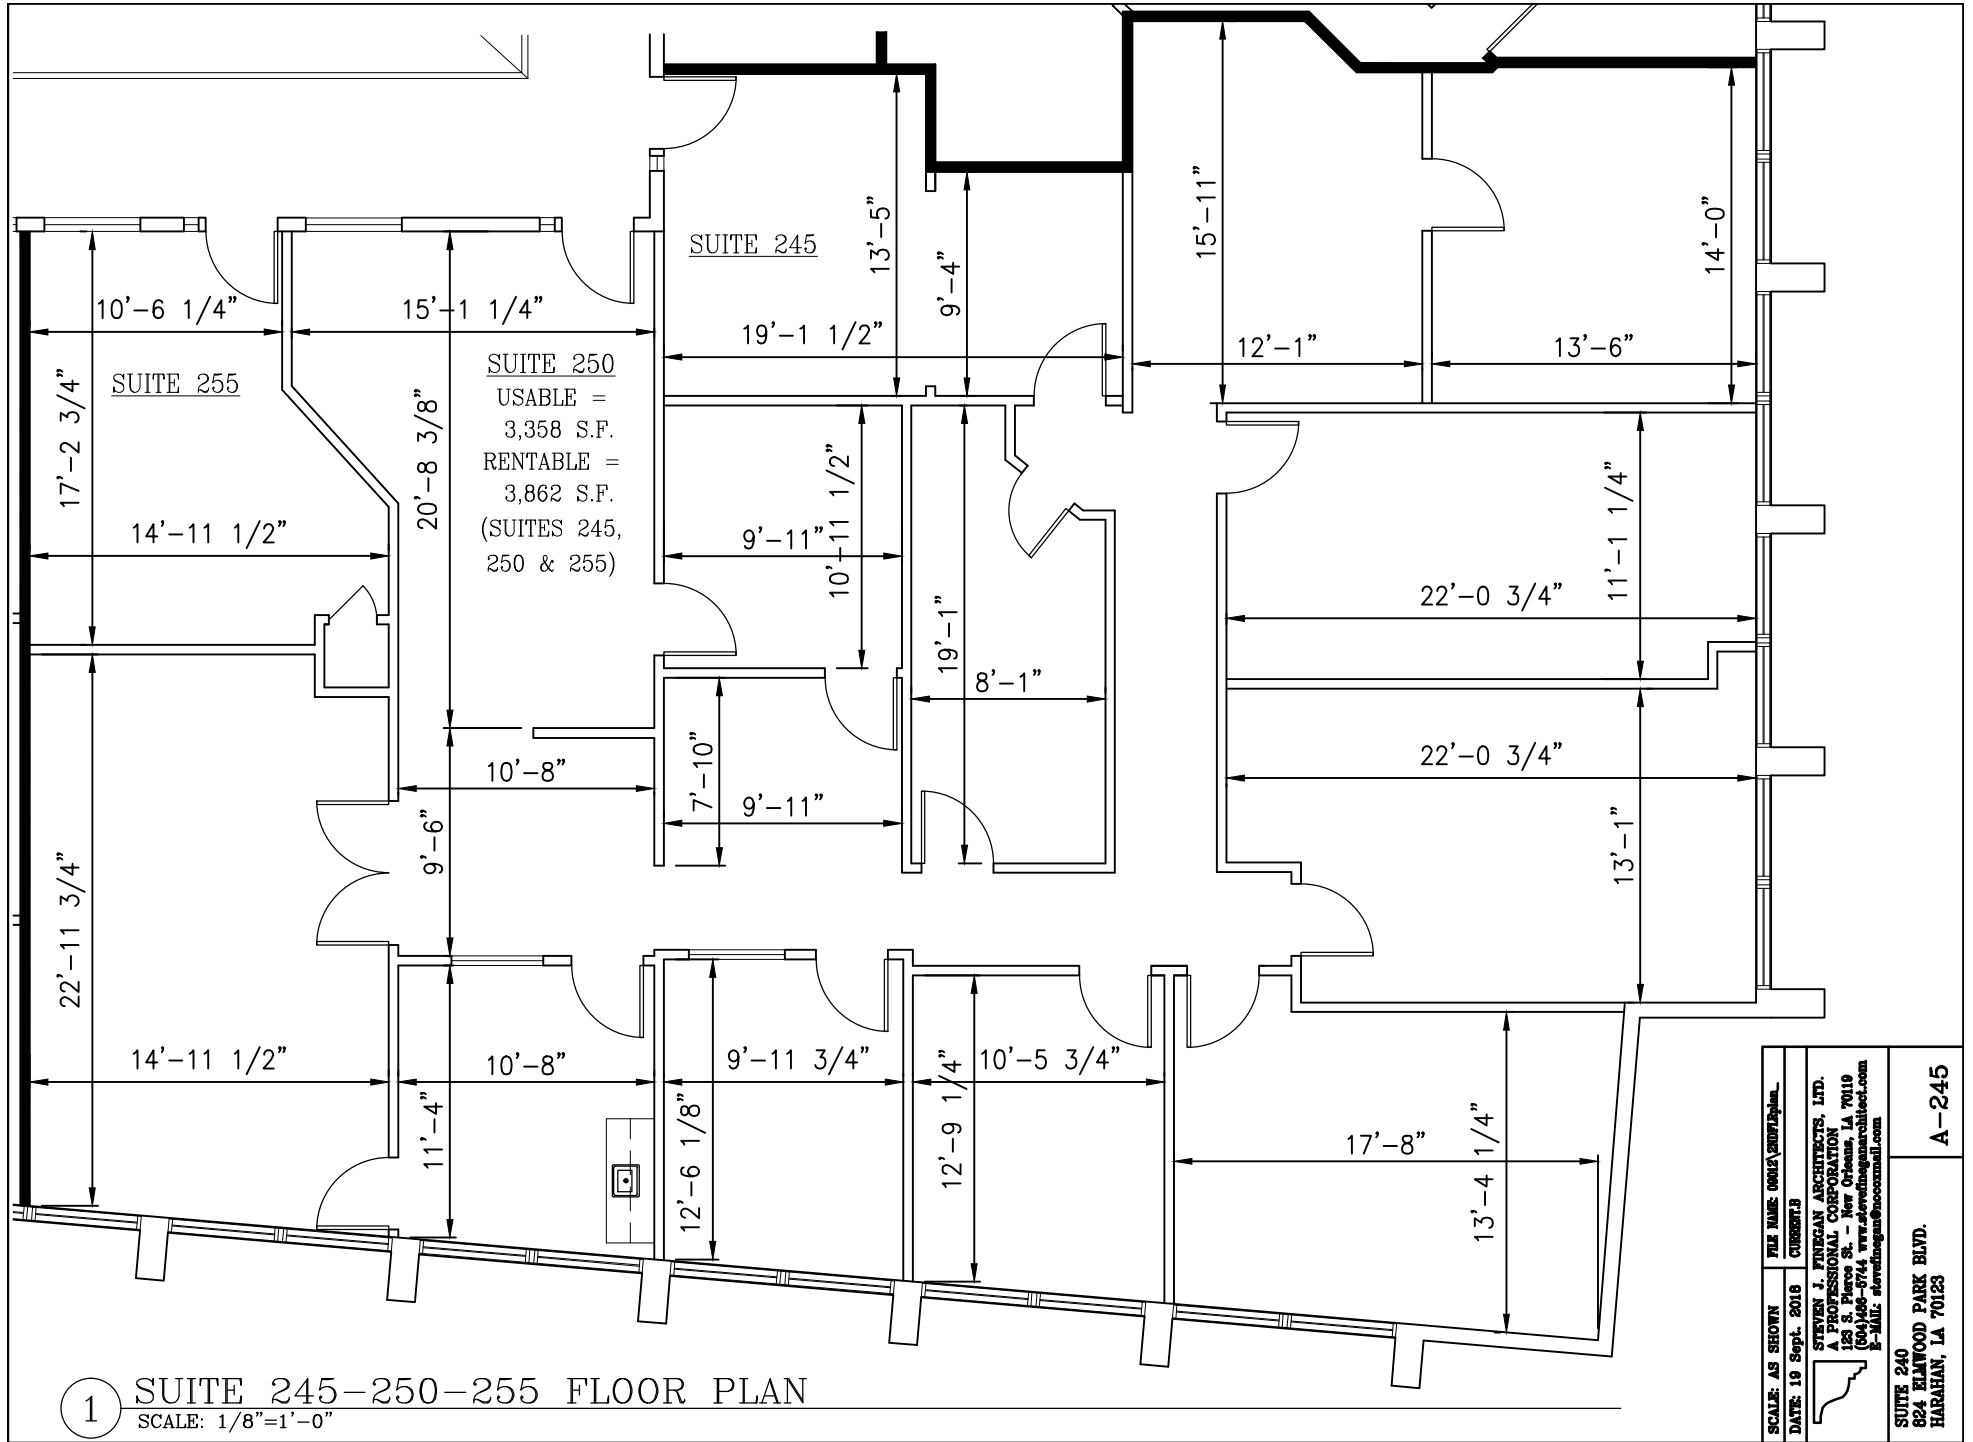


SCALE: AS SHOWN	FILE NAME: 00015.DWG
DATE: 19 Sept. 2018	CURRENT: 3
STEVEN J. FINEGAN ARCHITECTS, LTD. A PROFESSIONAL CORPORATION 123 S. Pines St. - New Orleans, LA 70119 (504) 488-5744 www.stevenjfineganarchitect.com E-MAIL: stevenjfinegan@cox.net	
SUITE 240 824 ELWOOD PARK BLVD. HARRAHAN, LA 70123	A-245

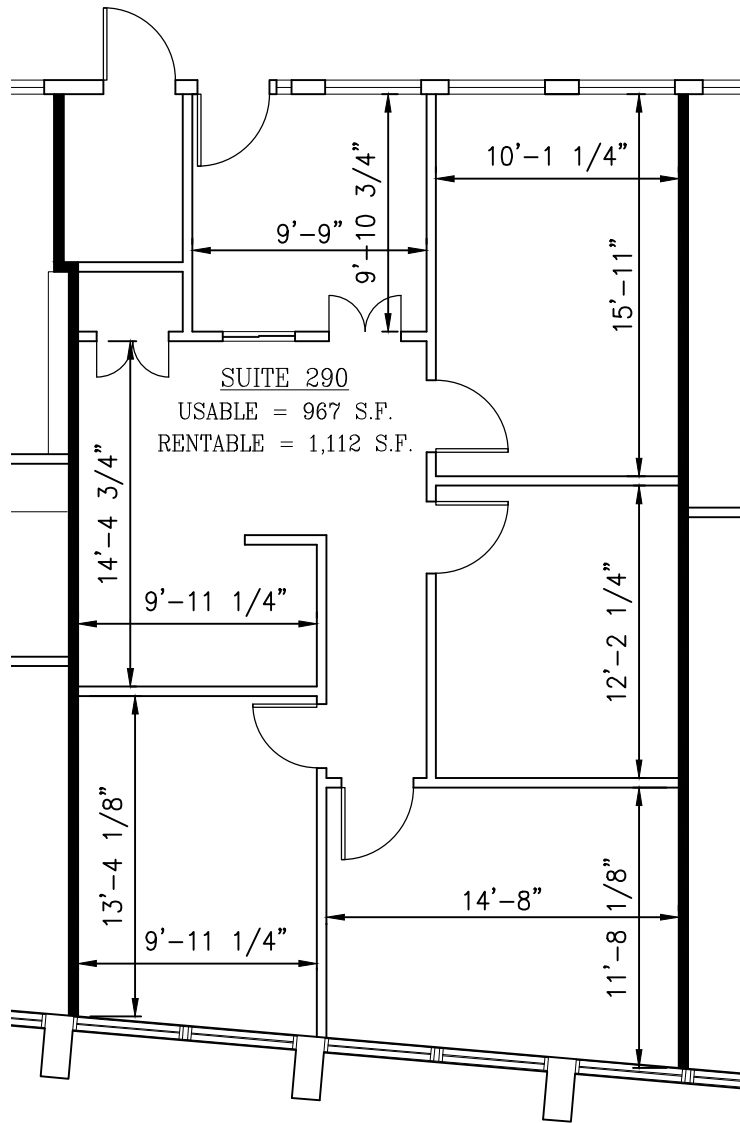

1 SUITE 290 FLOOR PLAN
 SCALE: 1/8"=1'-0"

SCALE: AS SHOWN	FILE NAME: 09012\2NDFLRplan_
DATE: 19 Sept. 2018	CURRENT.B
 STEVEN J. FINEGAN ARCHITECTS, LTD. A PROFESSIONAL CORPORATION 123 S. Pierce St. - New Orleans, LA 70119 (504)486-5744 www.stevefineganarchitect.com E-MAIL: stevefinegan@nocomail.com	
SUITE 290 824 ELMWOOD PARK BLVD. HARAHAN, LA 70123	
A-290	

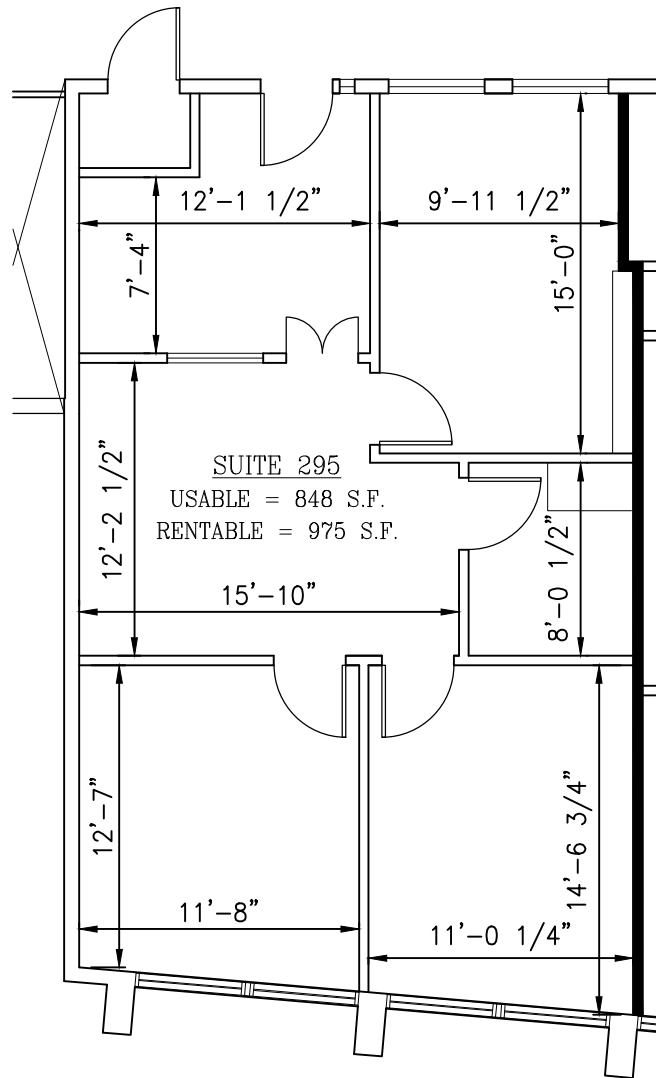

1 SUITE 295 FLOOR PLAN
 SCALE: 1/8"=1'-0"

SCALE: AS SHOWN	FILE NAME: 09012\2NDFLRplan_
DATE: 19 Sept. 2018	CURRENT.B
 STEVEN J. FINEGAN ARCHITECTS, LTD. A PROFESSIONAL CORPORATION 123 S. Pierce St. - New Orleans, LA 70119 (504)486-5744 www.stevefineganarchitect.com E-MAIL: stevefinegan@nocomail.com	
SUITE 295 824 ELMWOOD PARK BLVD. HARAHAN, LA 70123	
A-295	